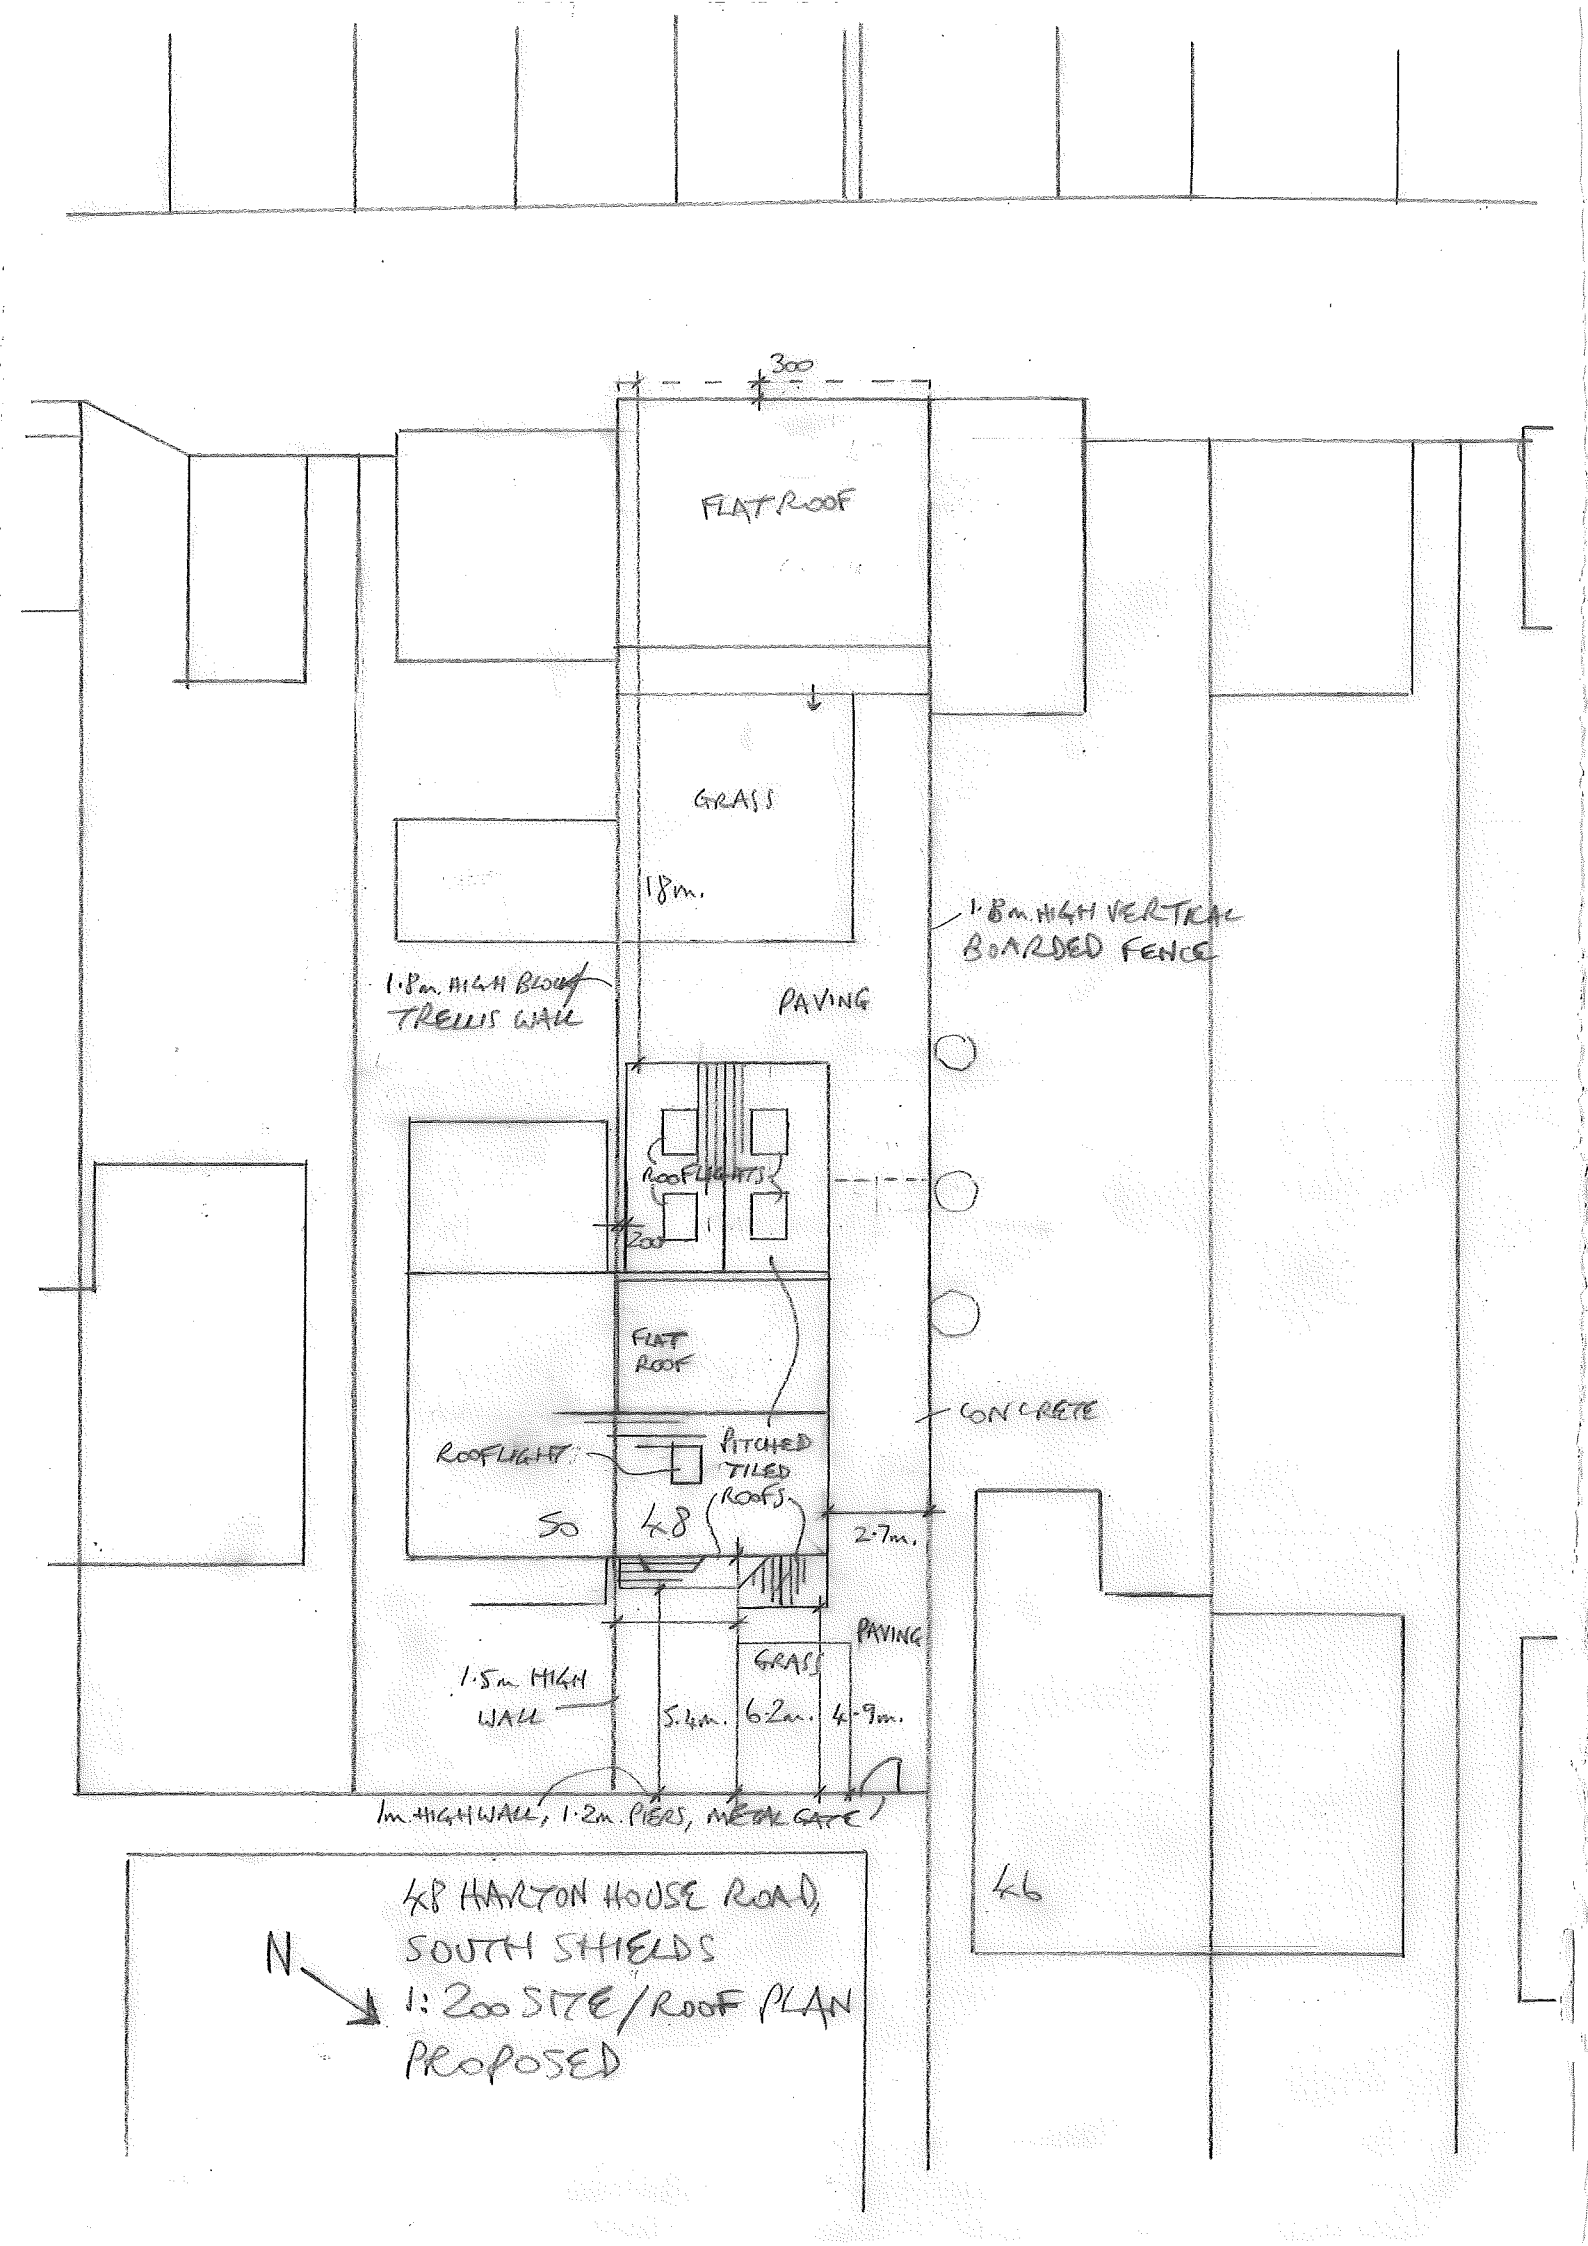

300
FLAT ROOF
GRASS
18m.
1·8m. HIGH VERTICAL BOARDED FENCE
1·8m. HIGH BLOCK TRELLIS WALL
PAVING
ROOFLIGHTS
200
FLAT ROOF
CONCRETE
ROOFLIGHT
PITCHED TILED ROOFS
50
48
2·7m.
PAVING
GRASS
1·5m HIGH WALL
5·4m.
6·2m.
4·9m.
1m HIGH WALL, 1·2m. PIERS, METAL GATE
46
48 HARTON HOUSE ROAD, SOUTH SHIELDS
N
1:200 SITE/ROOF PLAN PROPOSED