

PROPOSED EXTENSION/ALTERATIONS TO 30 CLYVEDON RISE, S. SHIELDS
FOR MR. LAUDER
DRG NO 3

ROOF TILE, TILE CLADDING, RED BRICK, WHITE UPVC FRAMES, ETC. TO MATCH EXISTING AS CLOSELY AS POSSIBLE


PROPOSED FRONTAGE 1:50

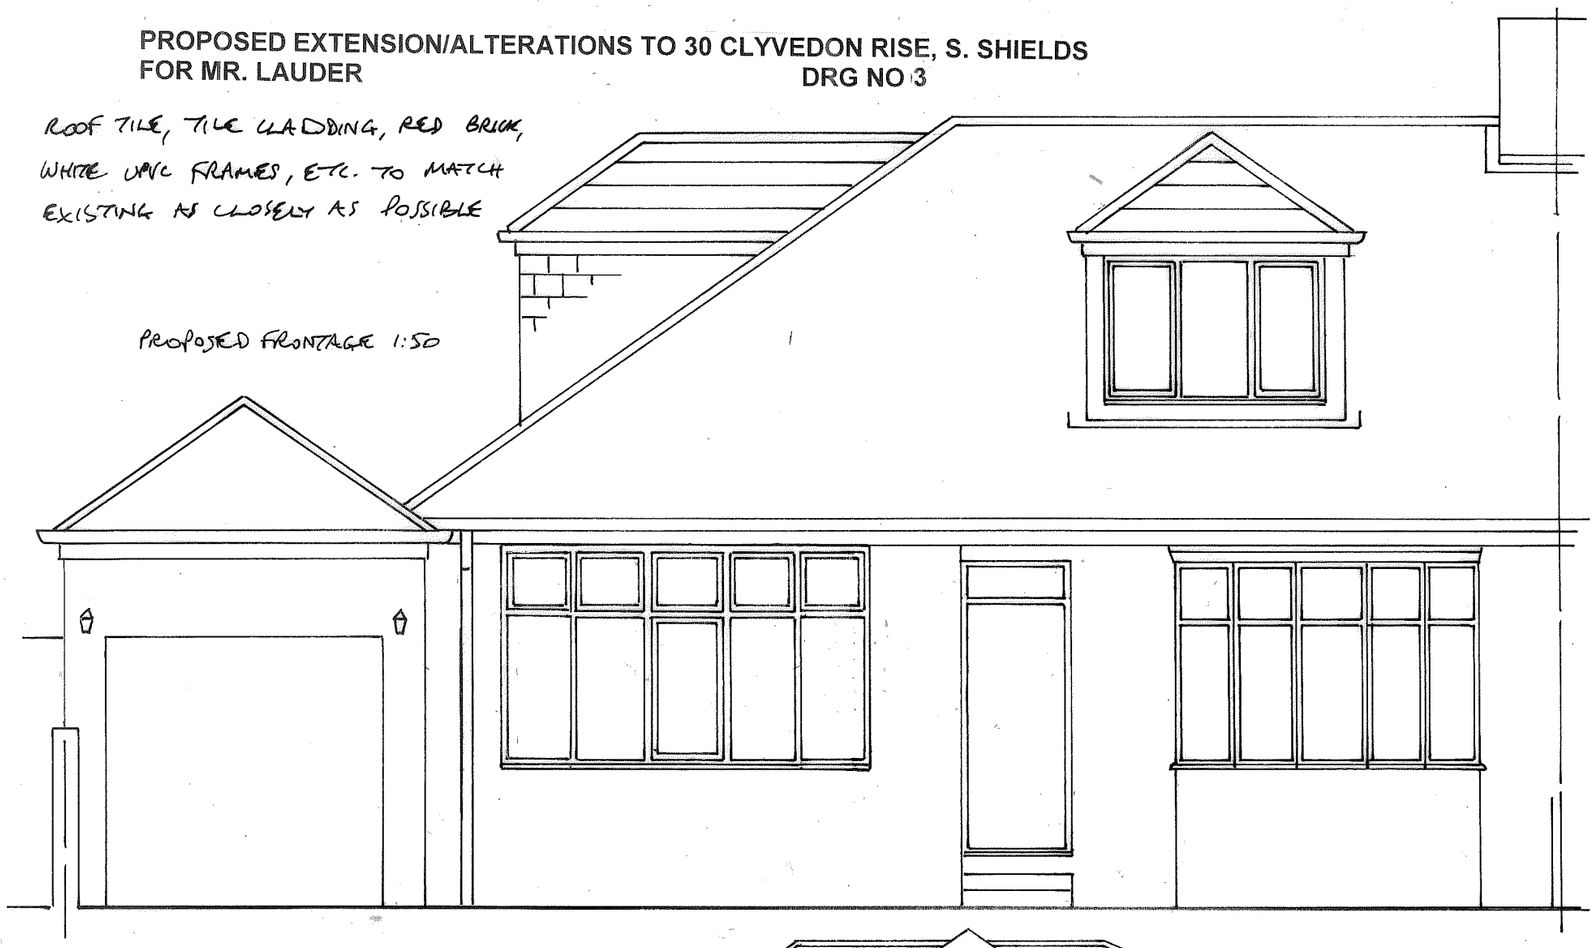


PROPOSED REAR 1:50

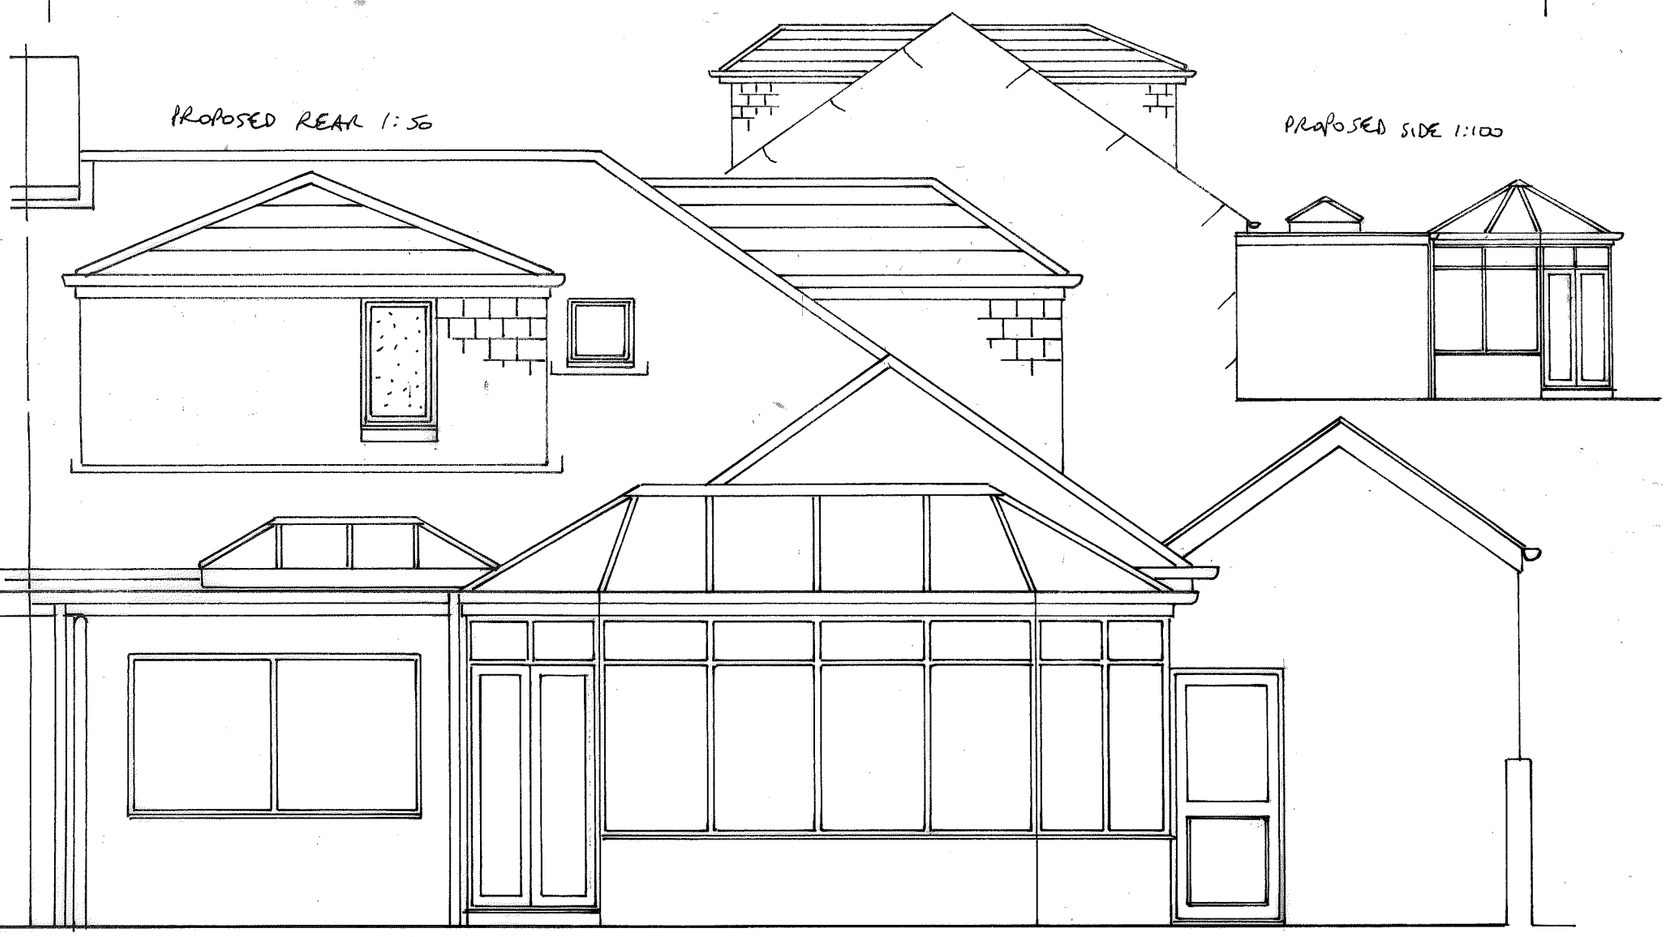

PROPOSED SIDE 1:100

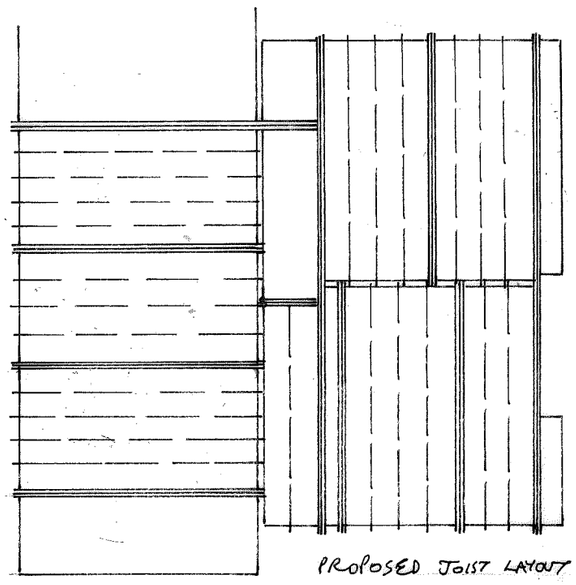

PROPOSED JOIST LAYOUT 1:100

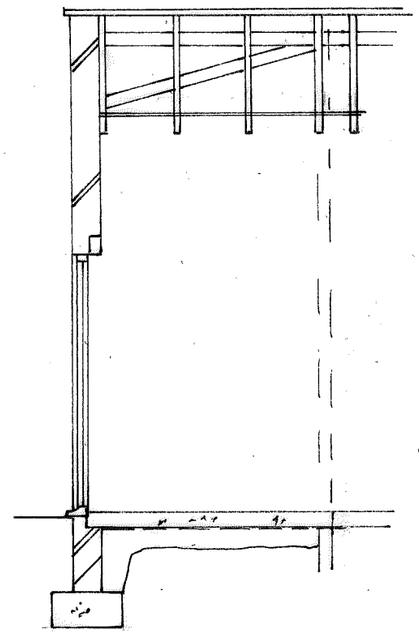

GARAGE SECTION
1:50