

PROPOSED EXTENSION/ALTERATIONS TO 30 CLYVEDON RISE, S. SHIELDS
FOR MR. LAUDER


DRG NO 2

PROPOSED FIRST FLOOR 1:50

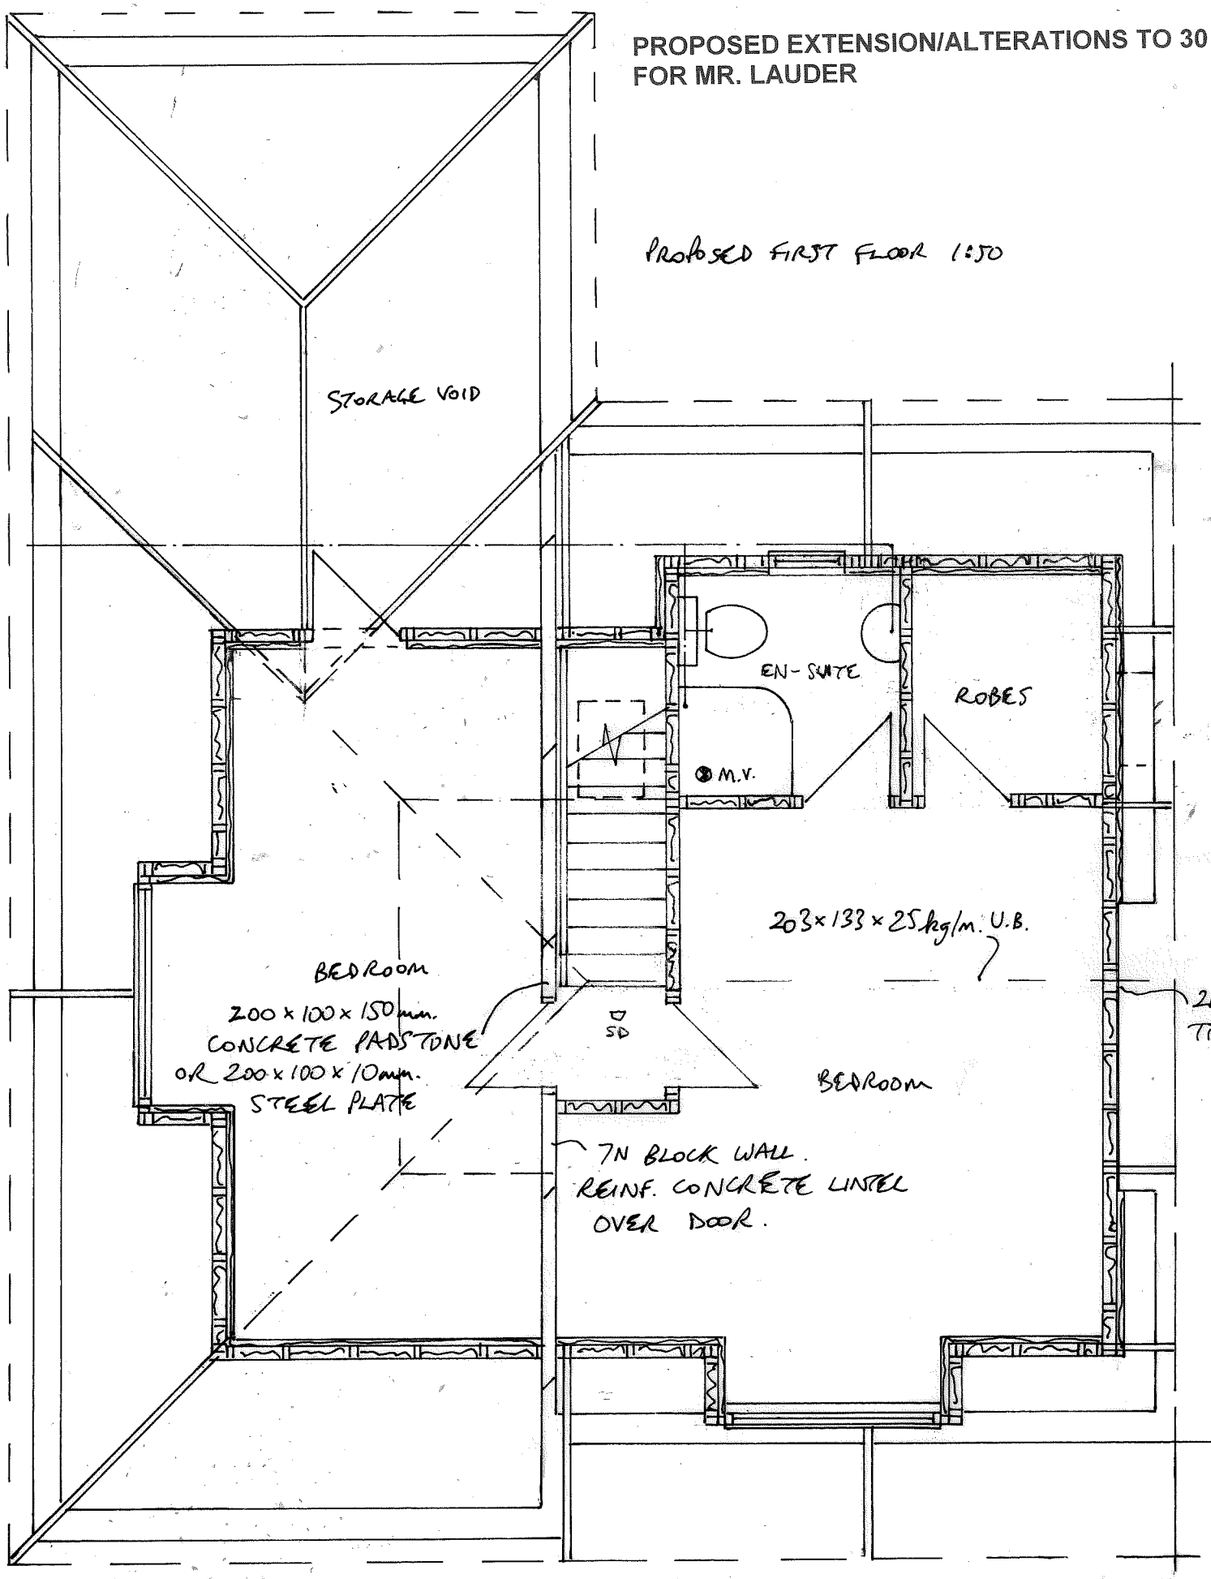

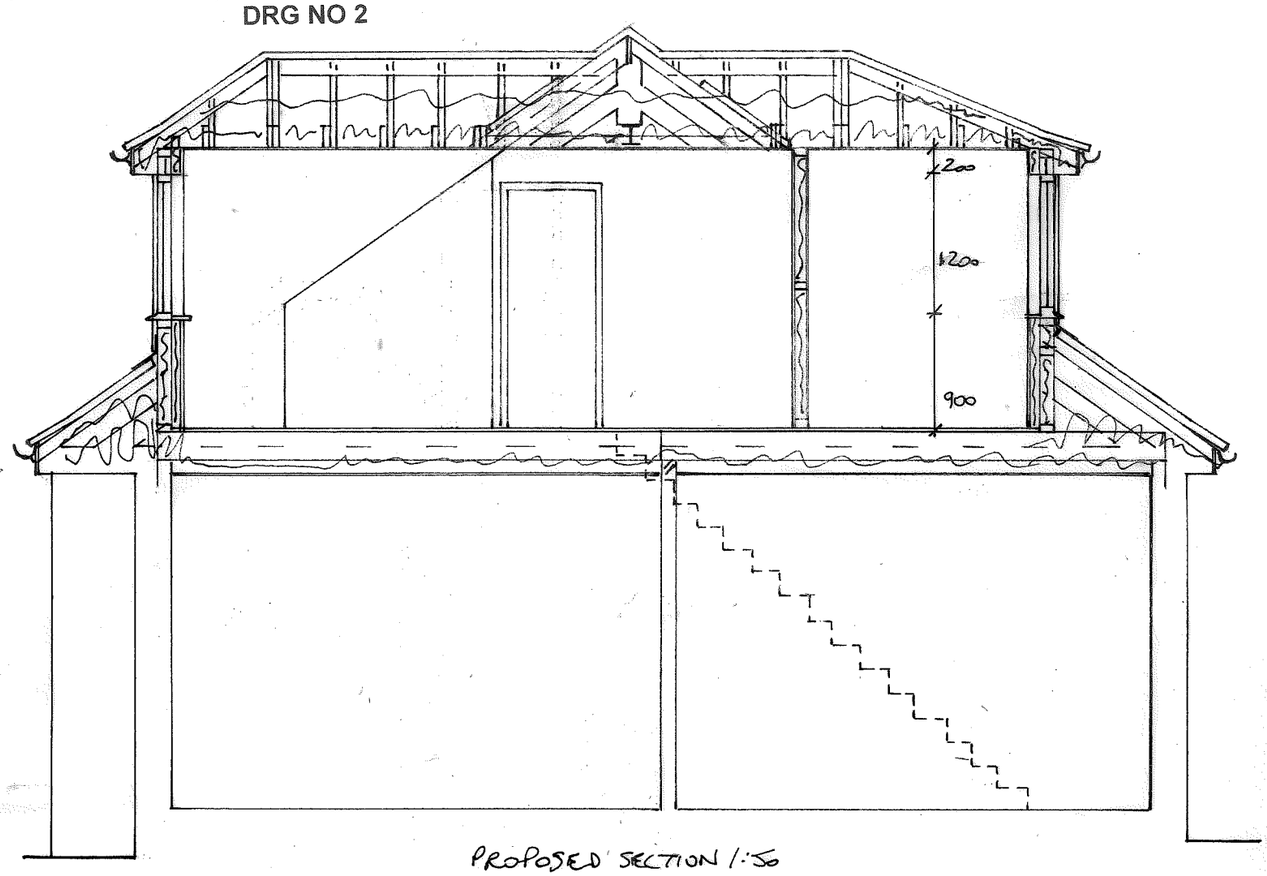

PROPOSED SECTION 1:50

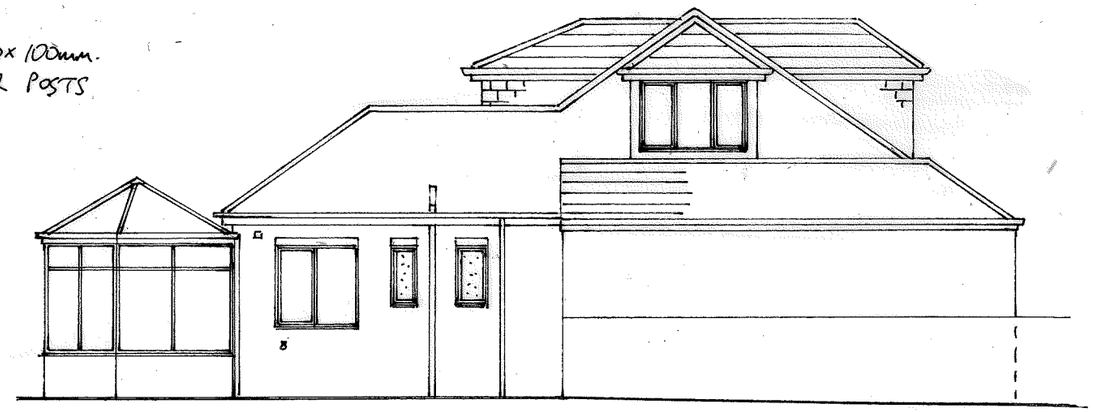

PROPOSED SIDE 1:100