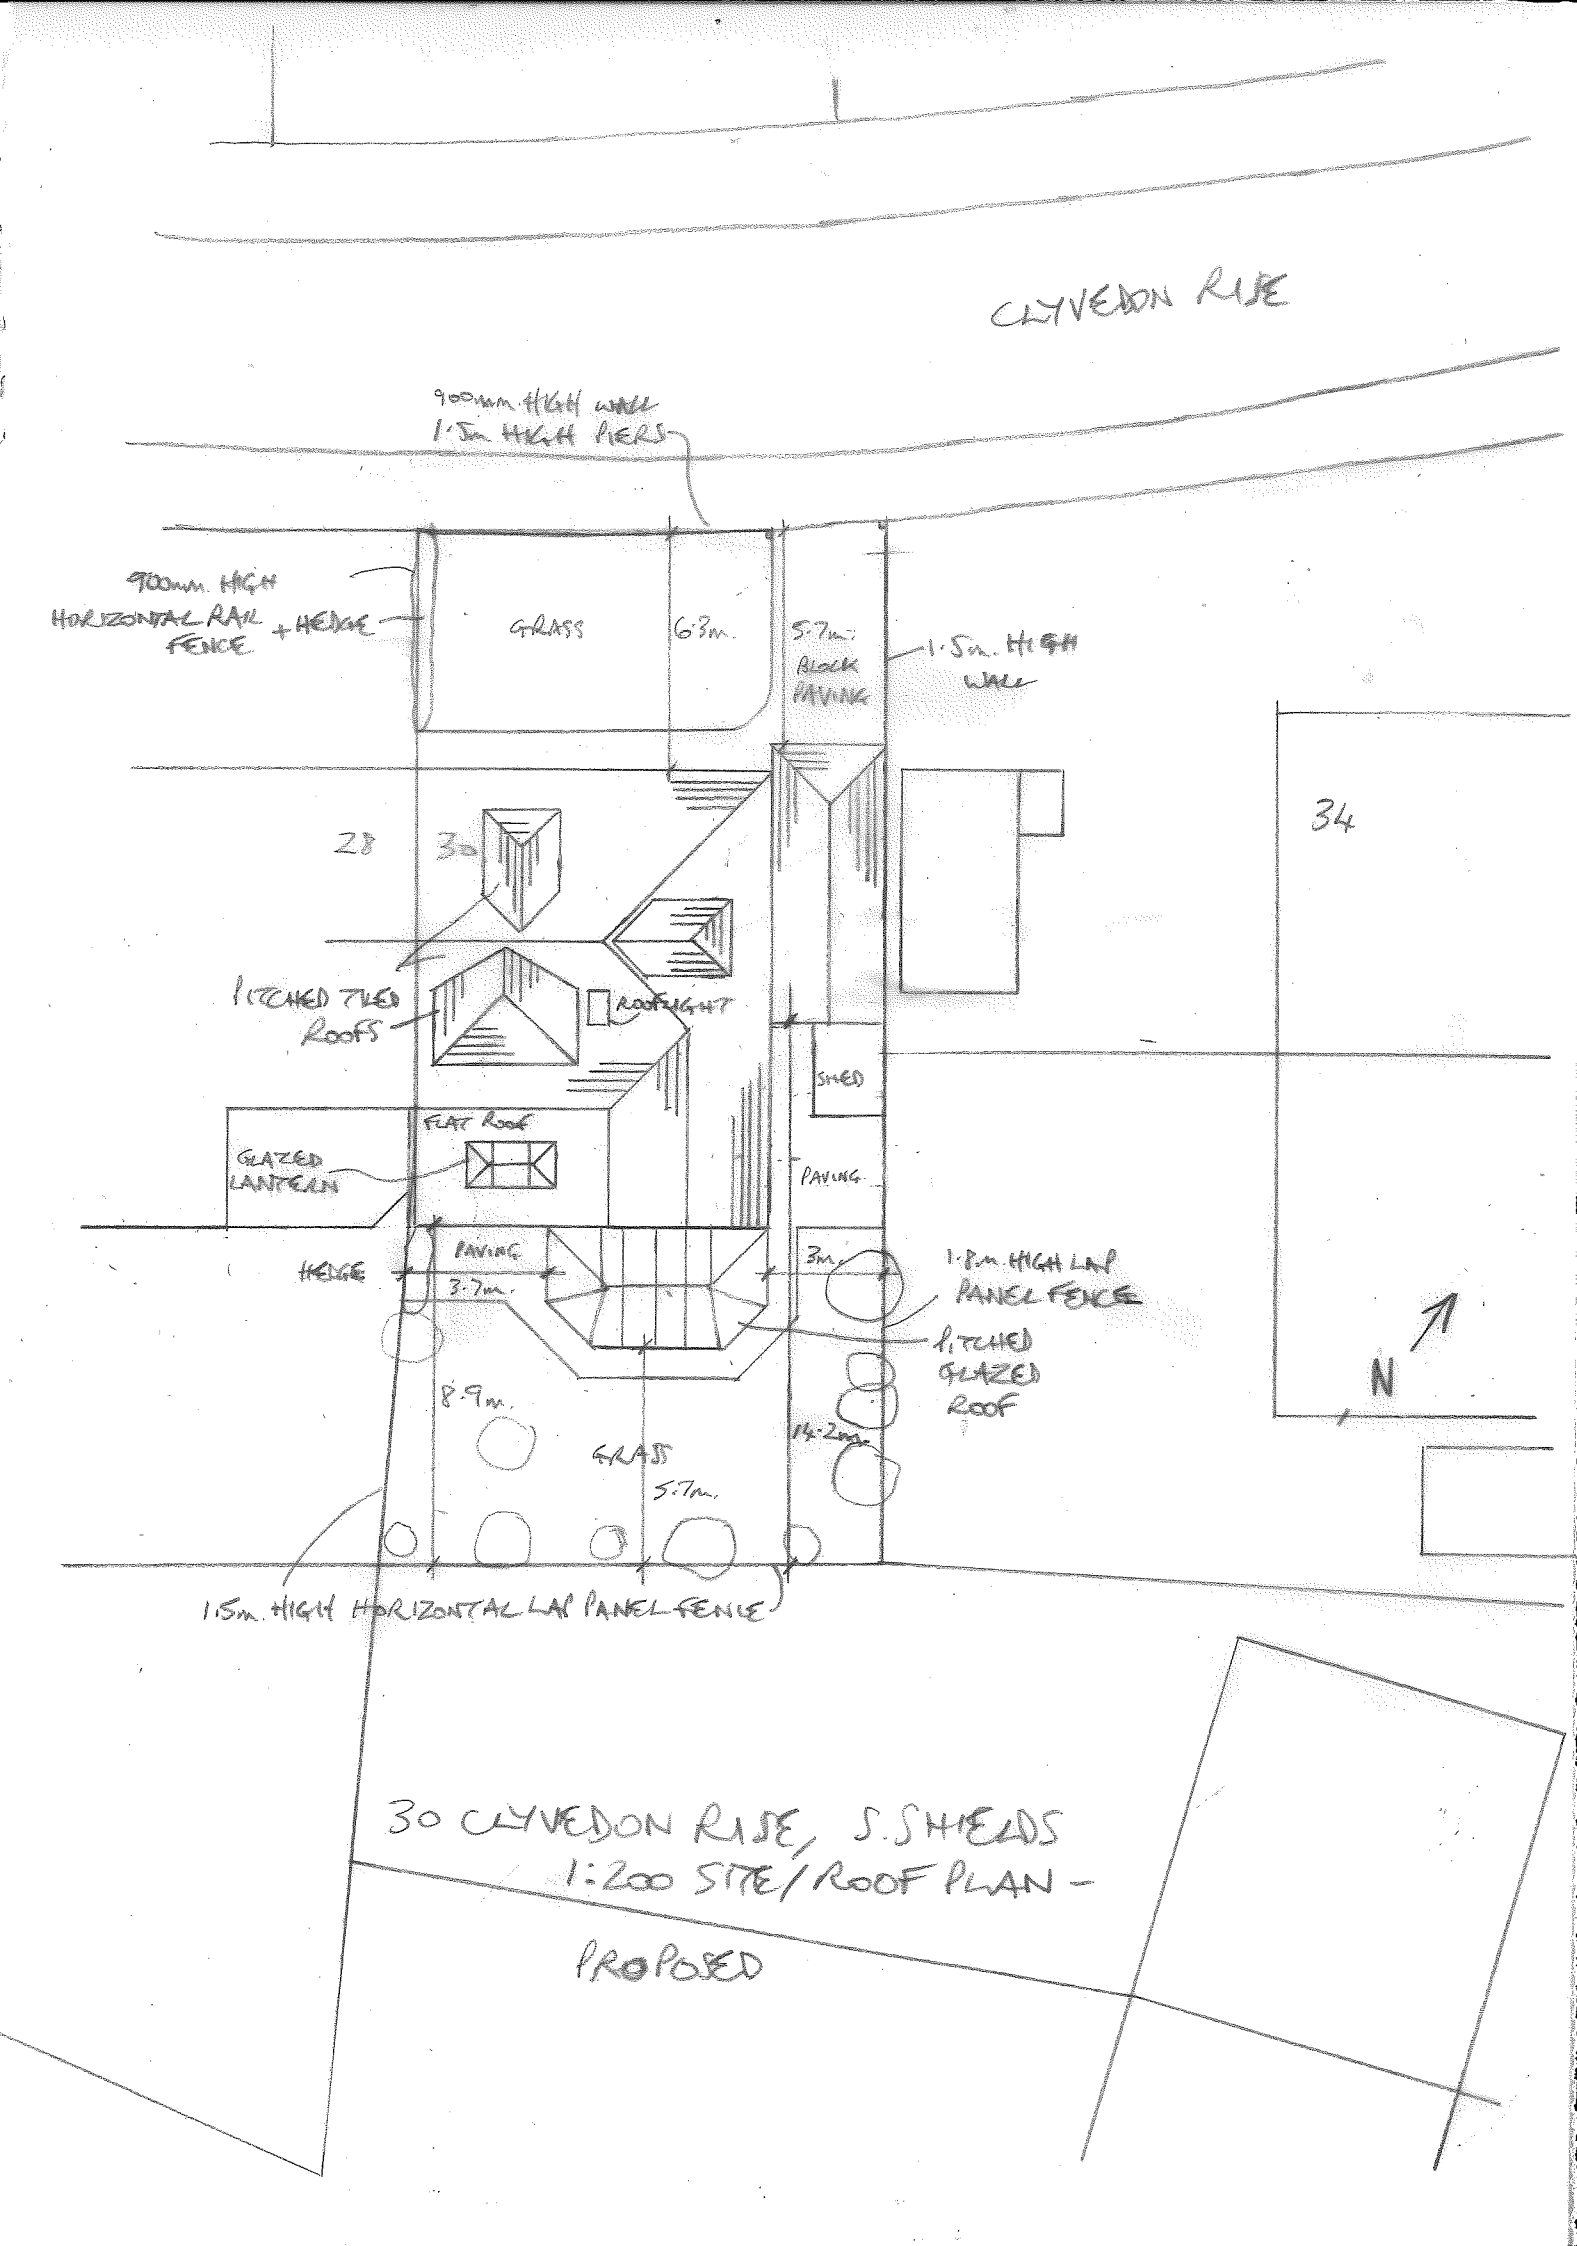

CLYVEDON RISE
900mm. HIGH WALL
1.5m. HIGH PIERS
900mm. HIGH
HORIZONTAL RAIL
FENCE + HEDGE
GRASS
6.3m.
5.7m.
BLOCK
PAVING
1.5m. HIGH
WALL
28
30
34
PITCHED TILED
ROOFS
ROOFLIGHT
SHED
FLAT ROOF
GLAZED
LANTERN
PAVING
HEDGE
PAVING
3.7m.
3m.
1.8m. HIGH LAP
PANEL FENCE
PITCHED
GLAZED
ROOF
8.9m.
14.2m.
GRASS
5.7m.
N
1.5m. HIGH HORIZONTAL LAP PANEL FENCE
30 CLYVEDON RISE, S. SHIELDS
1:200 SITE/ROOF PLAN -
PROPOSED