
Mountbatten Avenue - Location

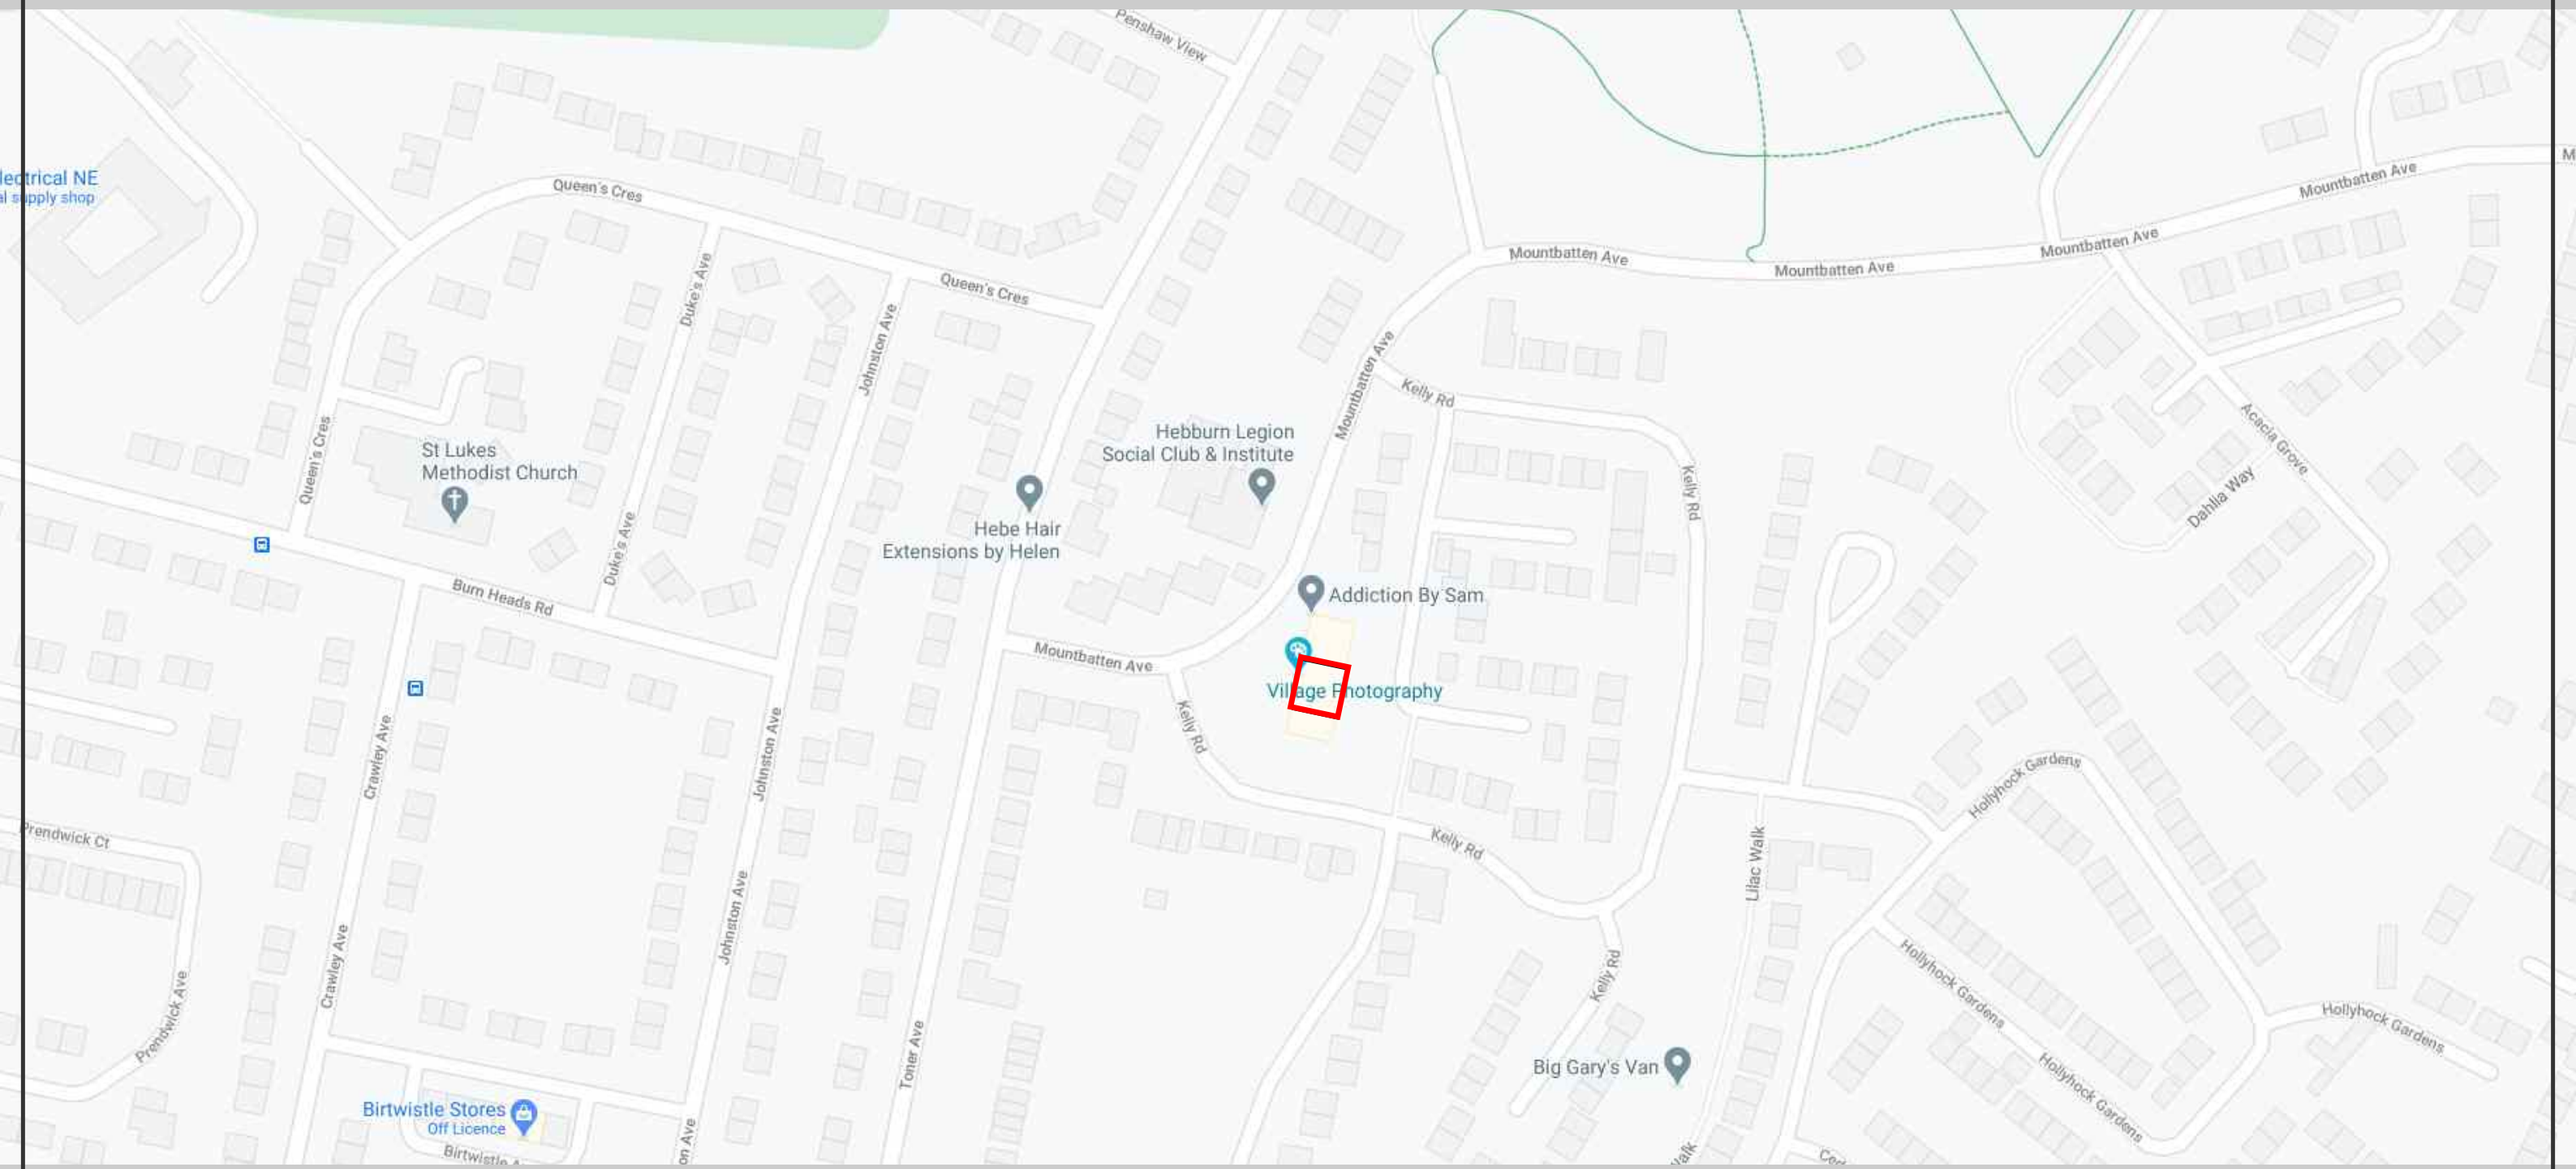

Date:
19/04/2021

Details:
Premier Store

Mountbatten Avenue - Location Plan



Date:
19/04/2021

Details:
Premier Store

Mountbatten Avenue - Location Plan



5m 10m 20m 30m 40m 50m 100m

Scale 1:1250 @ **A3**

Date:
19/04/2021

Details:
Premier Store

Mountbatten Avenue - Existing Shop









Date:
19/04/2021

Details:
Premier Store


Mountbatten Avenue - Roller Shutter replacement.

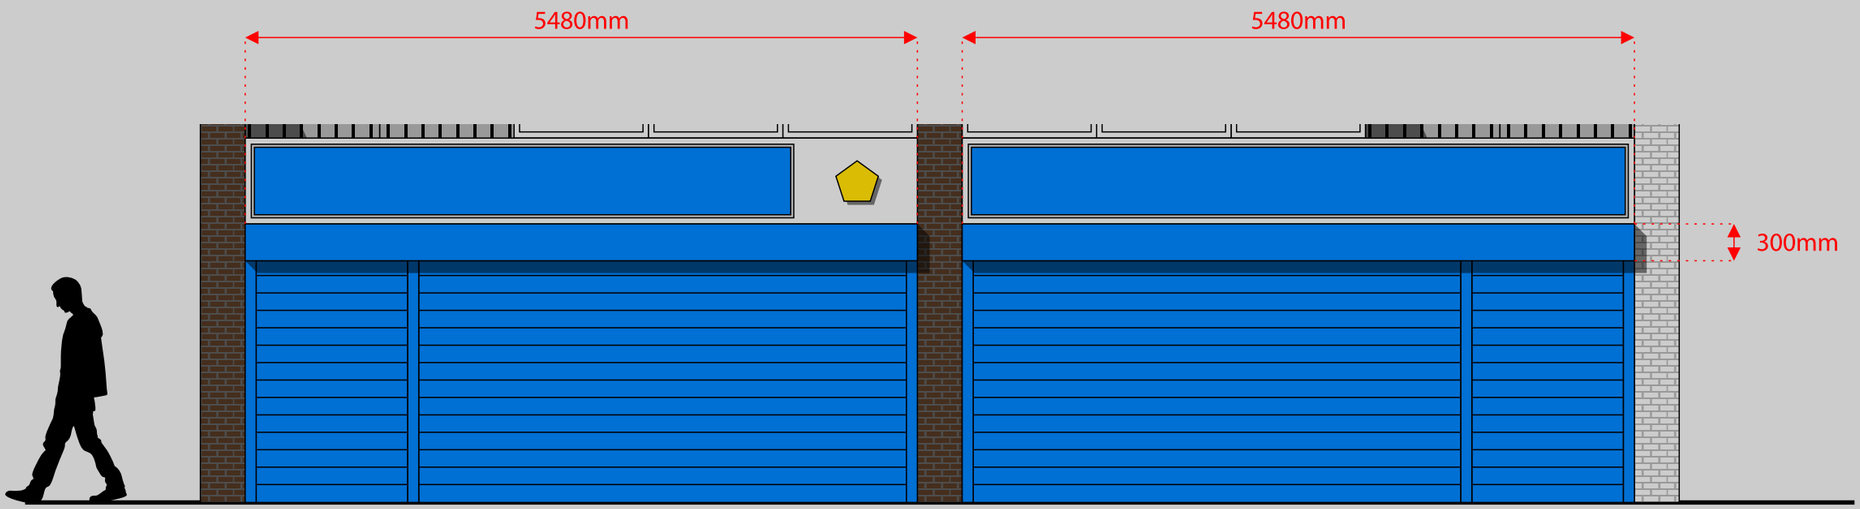


Existing Elevation - Existing Manual Roller Shutters.

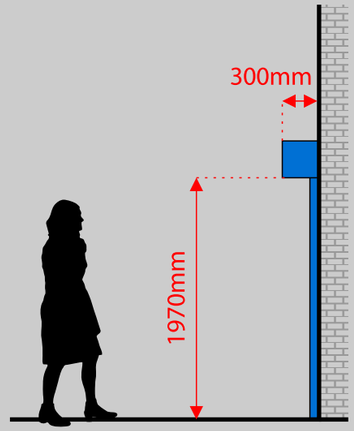

Side Elevation

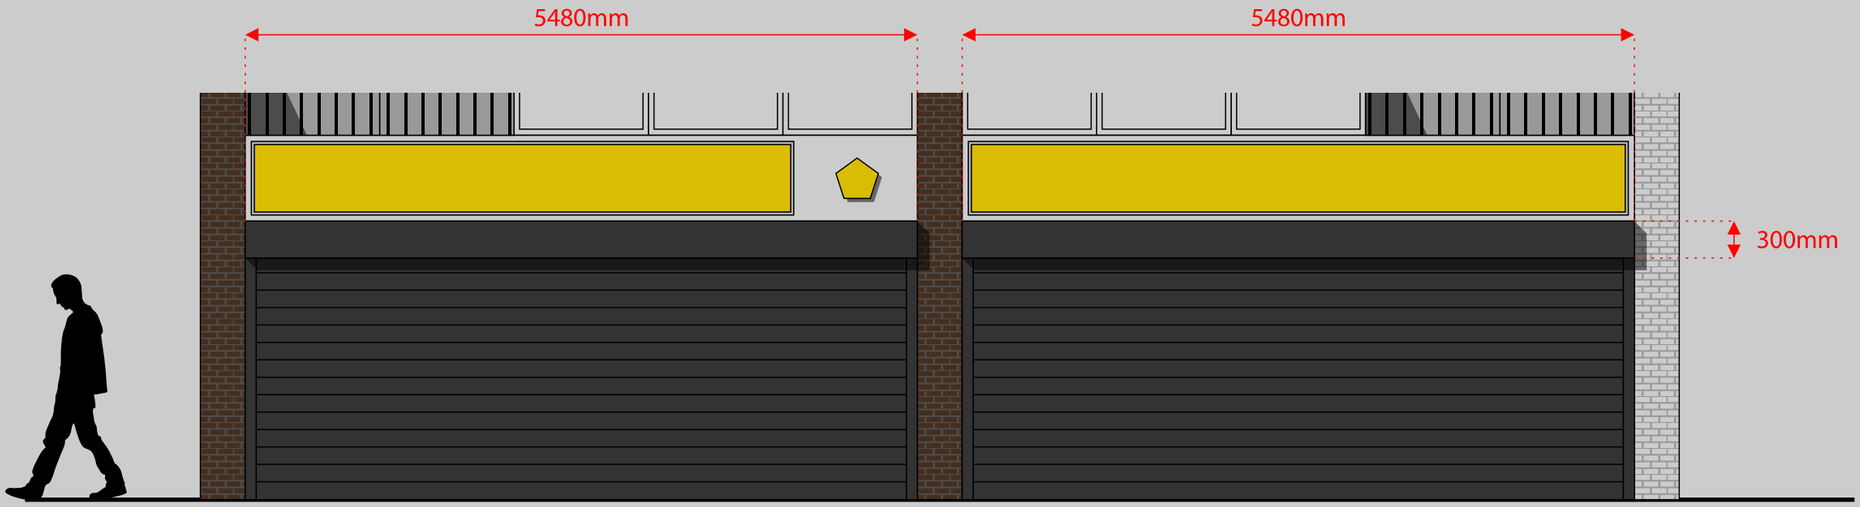

Proposed Elevation - Proposed Electric Roller Shutters.

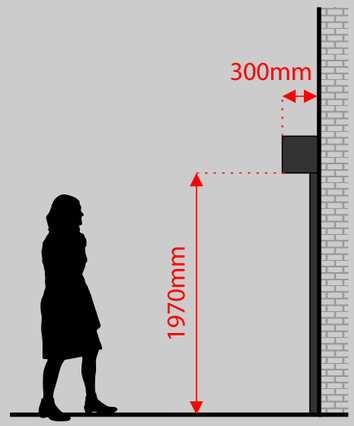

Side Elevation



Scale 1:50

Date:
19/04/2021

Details:
Premier Store

05

Mountbatten Avenue - Roller Shutter Details



Shutter Finish



New Doorway style

Date:
19/04/2021

Details:
Premier Store

Mountbatten Avenue - Surrounding area









Date:
19/04/2021

Details:
Premier Store