
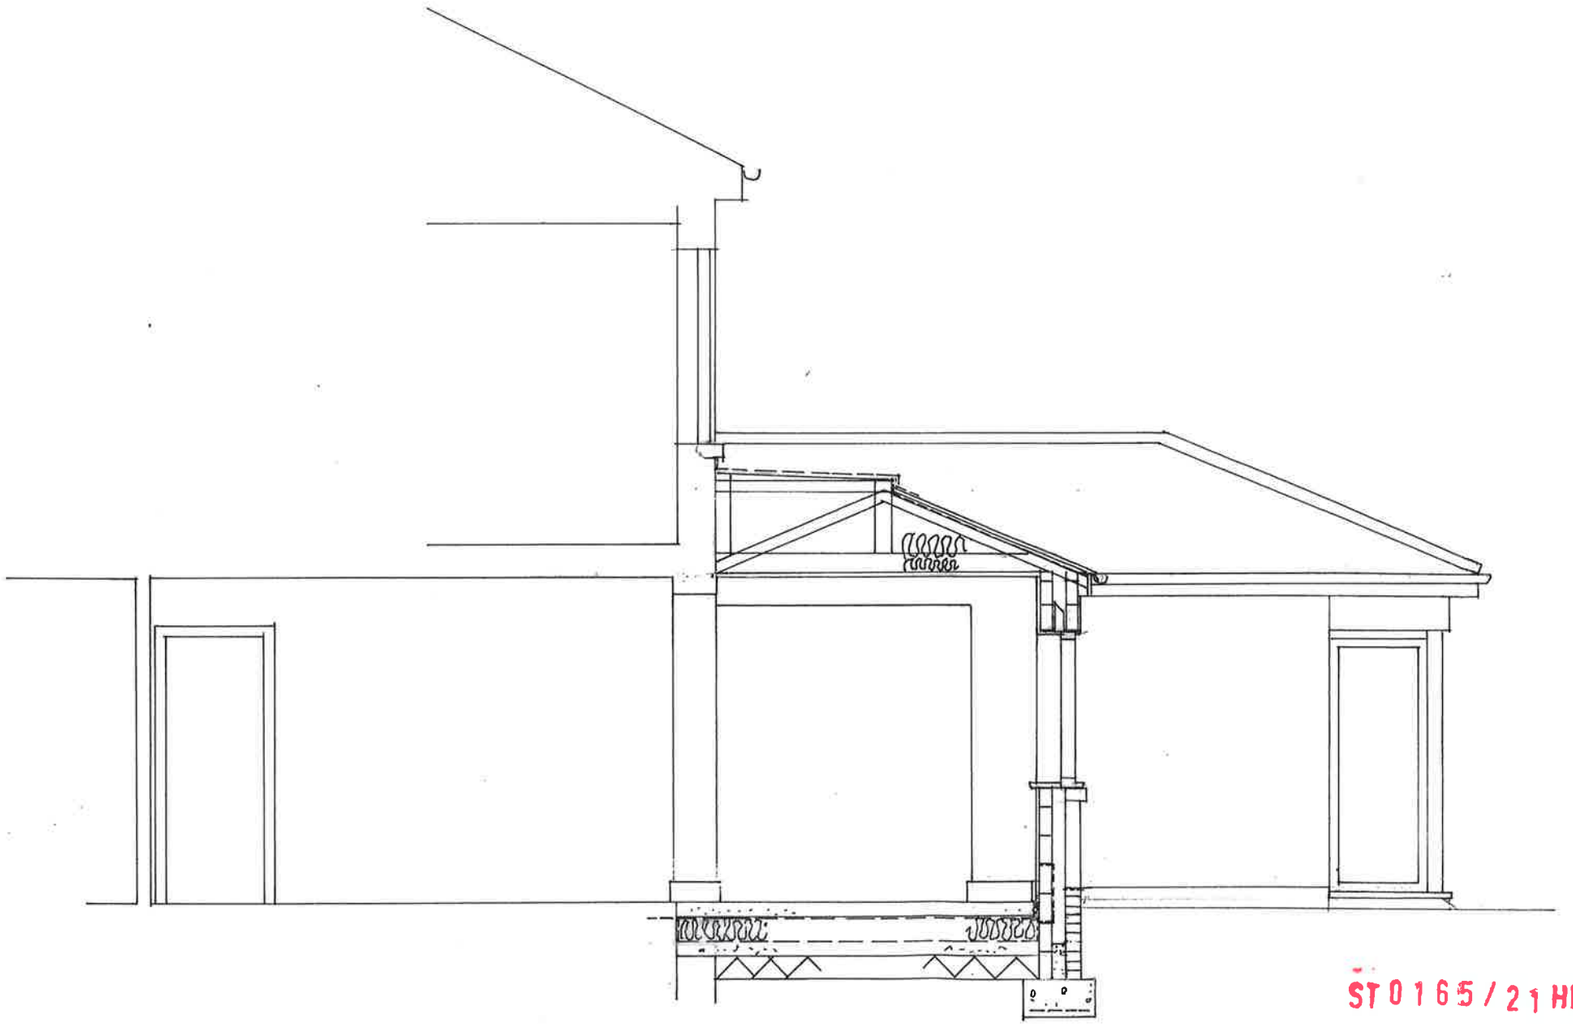


SECTION A-A AND NORTH ELEVATION

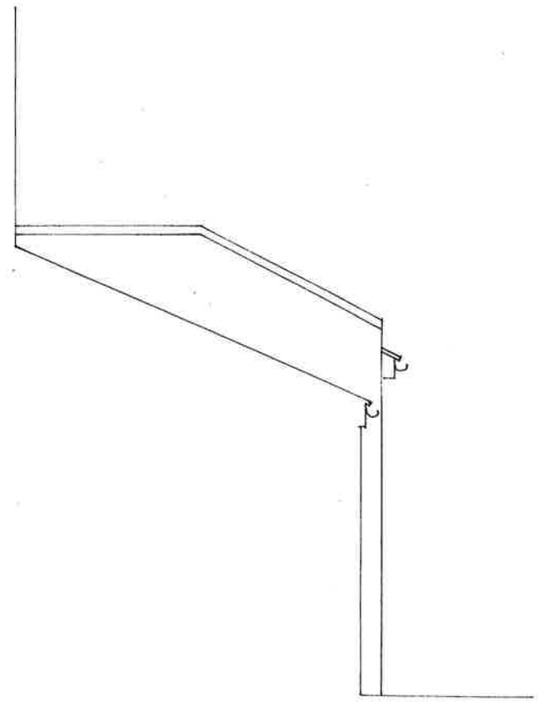

NORTH ELEVATION AT BOUNDARY

ST 0165/21 HFUL

SOUTH TYNESIDE COUNCIL
20 JAN 2021
PLANNING

PROPOSED ALTERATIONS AND EXTENSIONS AT
48 KING GEORGE ROAD SOUTH SHIELDS NE34 0SU

PLANS AS PROPOSED **1:50**

J Martin Architect
12 Marsden Road South Shields Tyne and Wear NE34 6DF
0191 4547321 0791 731 5056