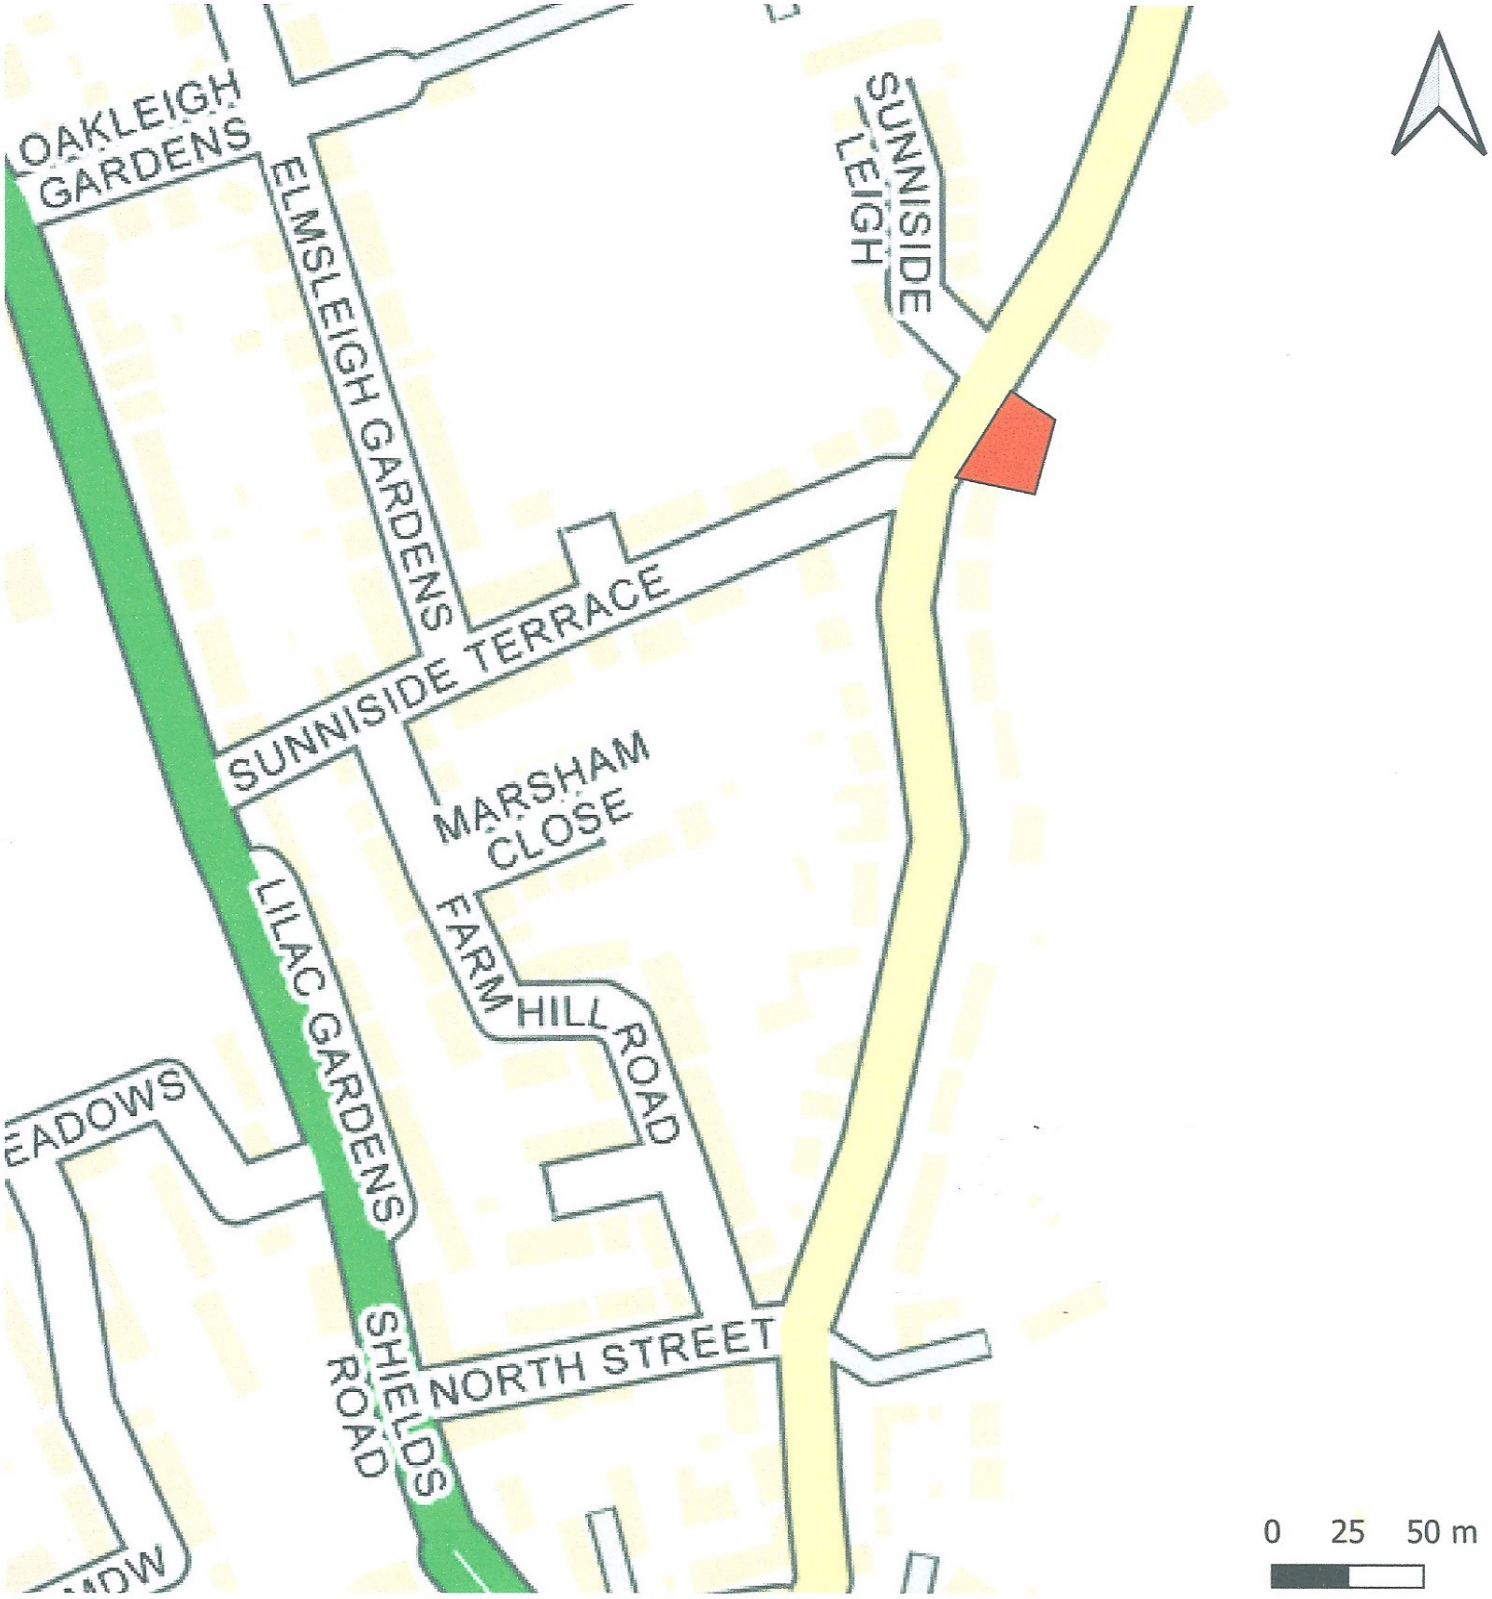


Feb 21 Location Plan 32A Sunniside Lane 1:2500 at A4 #005
Copyright Ordnance Survey