



3D View 1

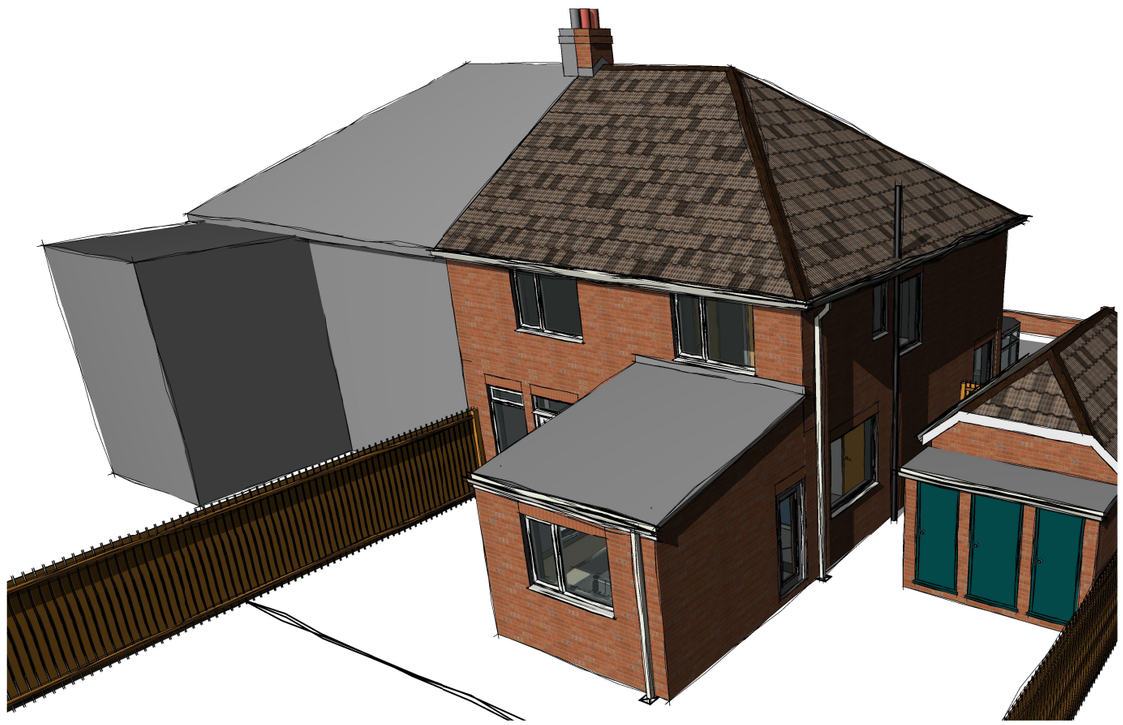

3D View 2

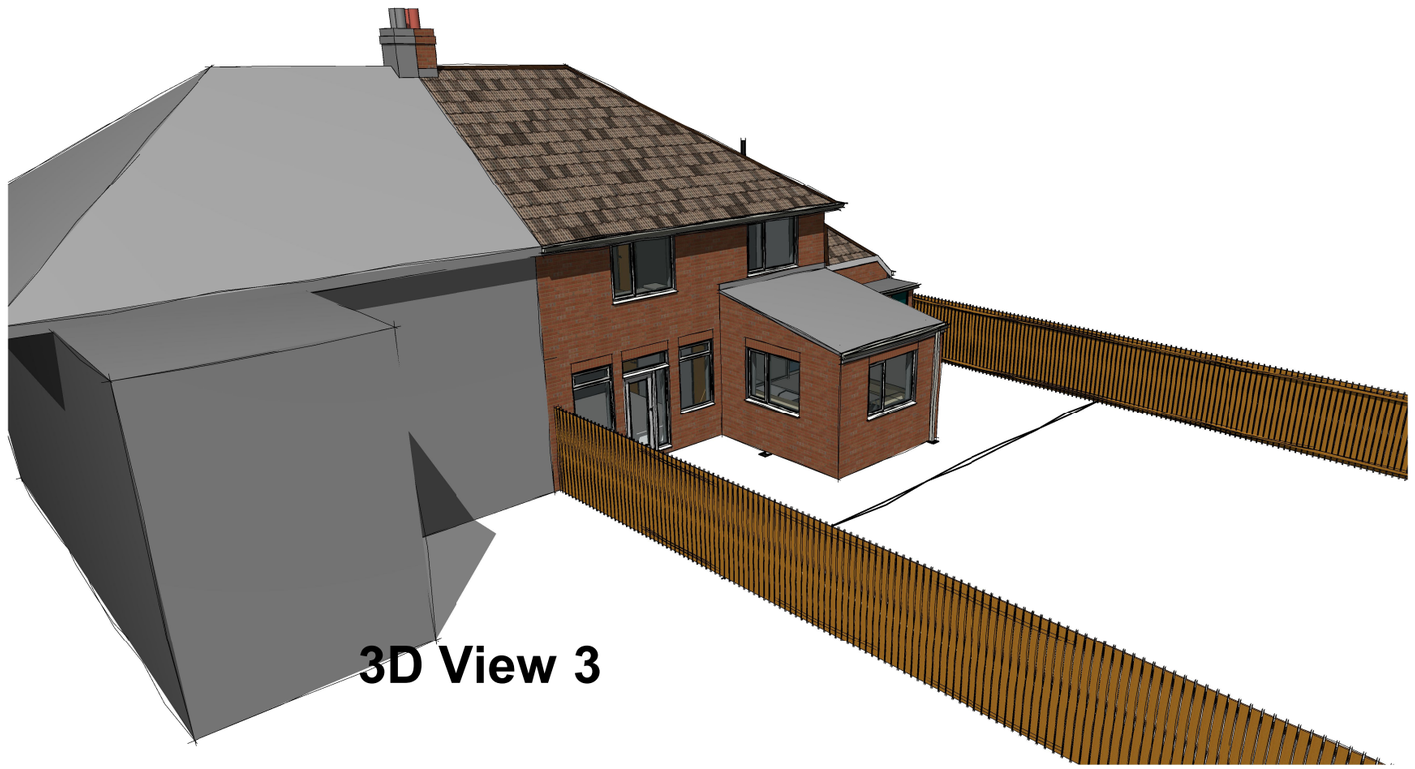

3D View 3

No.	Description	Date
	UPDATE	2018-03-10

North East
Architectural Services
Clervaux Exchange, Clervaux Terrace, Jarrow NE32 5UP
07455 980 354 admin@nearchitect.co.uk

Project	Extension to Dwelling
Address	148 King George Road, South Shields
Client	David Wadge
Sheet	3D VIEWS - EXISTING
Project No.	2021-01-25
Date	2021-02-13
Scale (@ A3)	
Drawing No.	A104
Rev	