



3D View 1

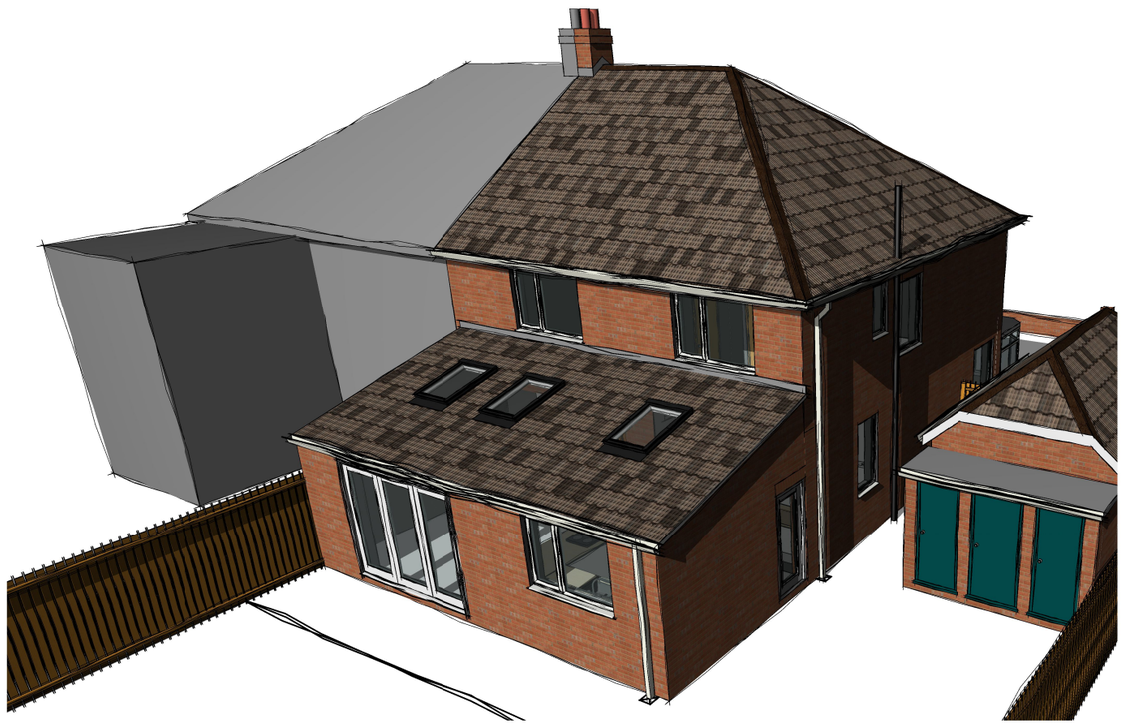

3D View 2

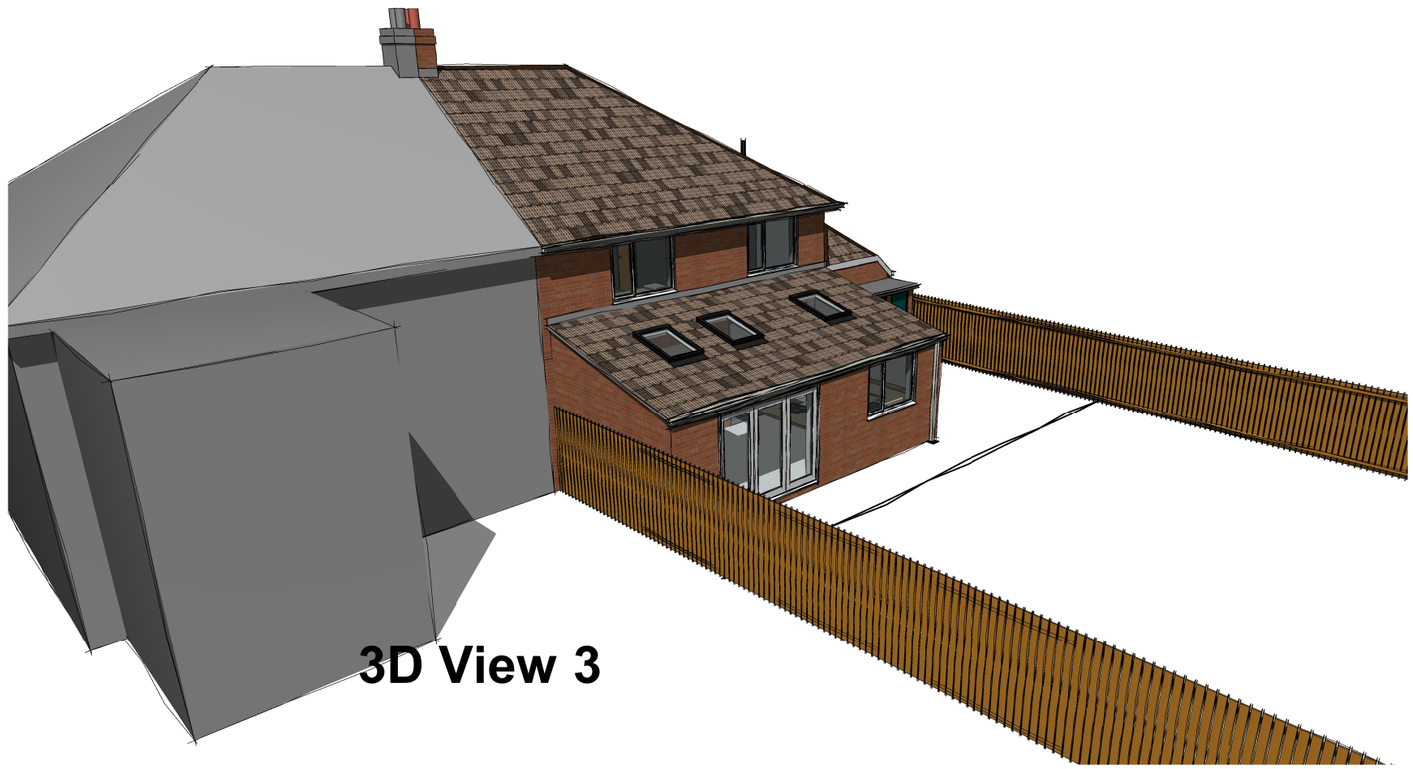

3D View 3

No.	Description	Date
A	UPDATE	2021-02-19

North East
Architectural Services
Clervaux Exchange, Clervaux Terrace, Jarrow NE32 5UP
07455 980 354 admin@nearchitect.co.uk

Project	Extension to Dwelling		
Address	148 King George Road, South Shields		
Client	David Wadge		
Sheet	3D VIEWS - PROPOSED	Project No.	2021-01-25
Date	2021-02-13	Scale (@ A3)	
Drawing No.	A204	Rev	A