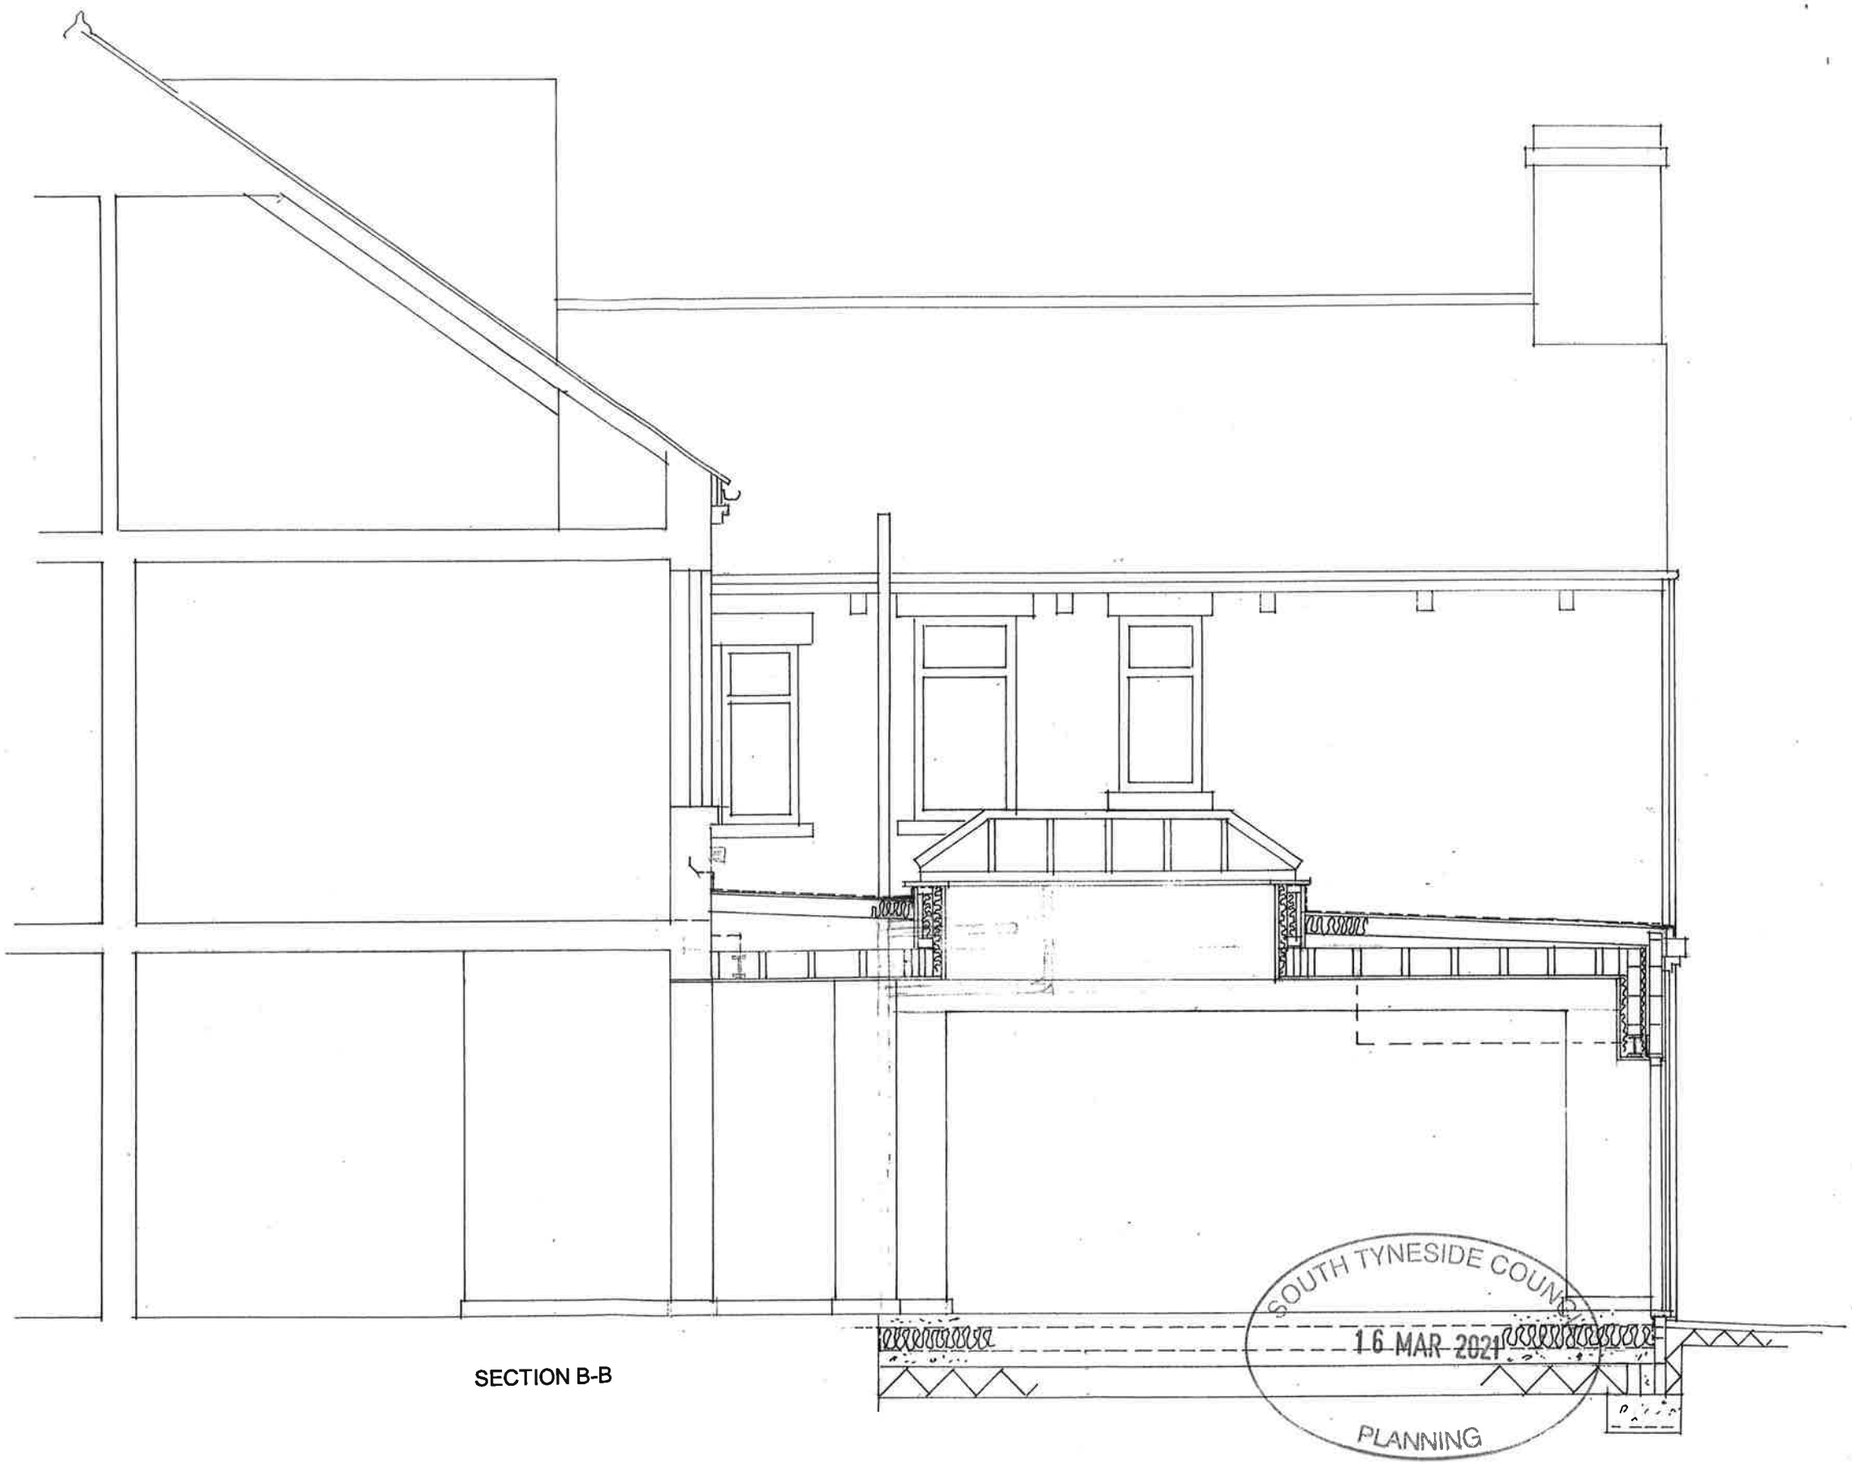


SECTION B-B

SOUTH TYNESIDE COUNCIL
16 MAR 2021
PLANNING

PROPOSED ALTERATIONS AND EXTENSION AT
209 SUNDERLAND ROAD SOUTH SHIELDS NE34 6AQ

PLANS AS PROPOSED **1:50**

J Martin Architect
12 Marsden Road South Shields Tyne and Wear NE34 6DF
0191 4547321 0791 731 5056

10