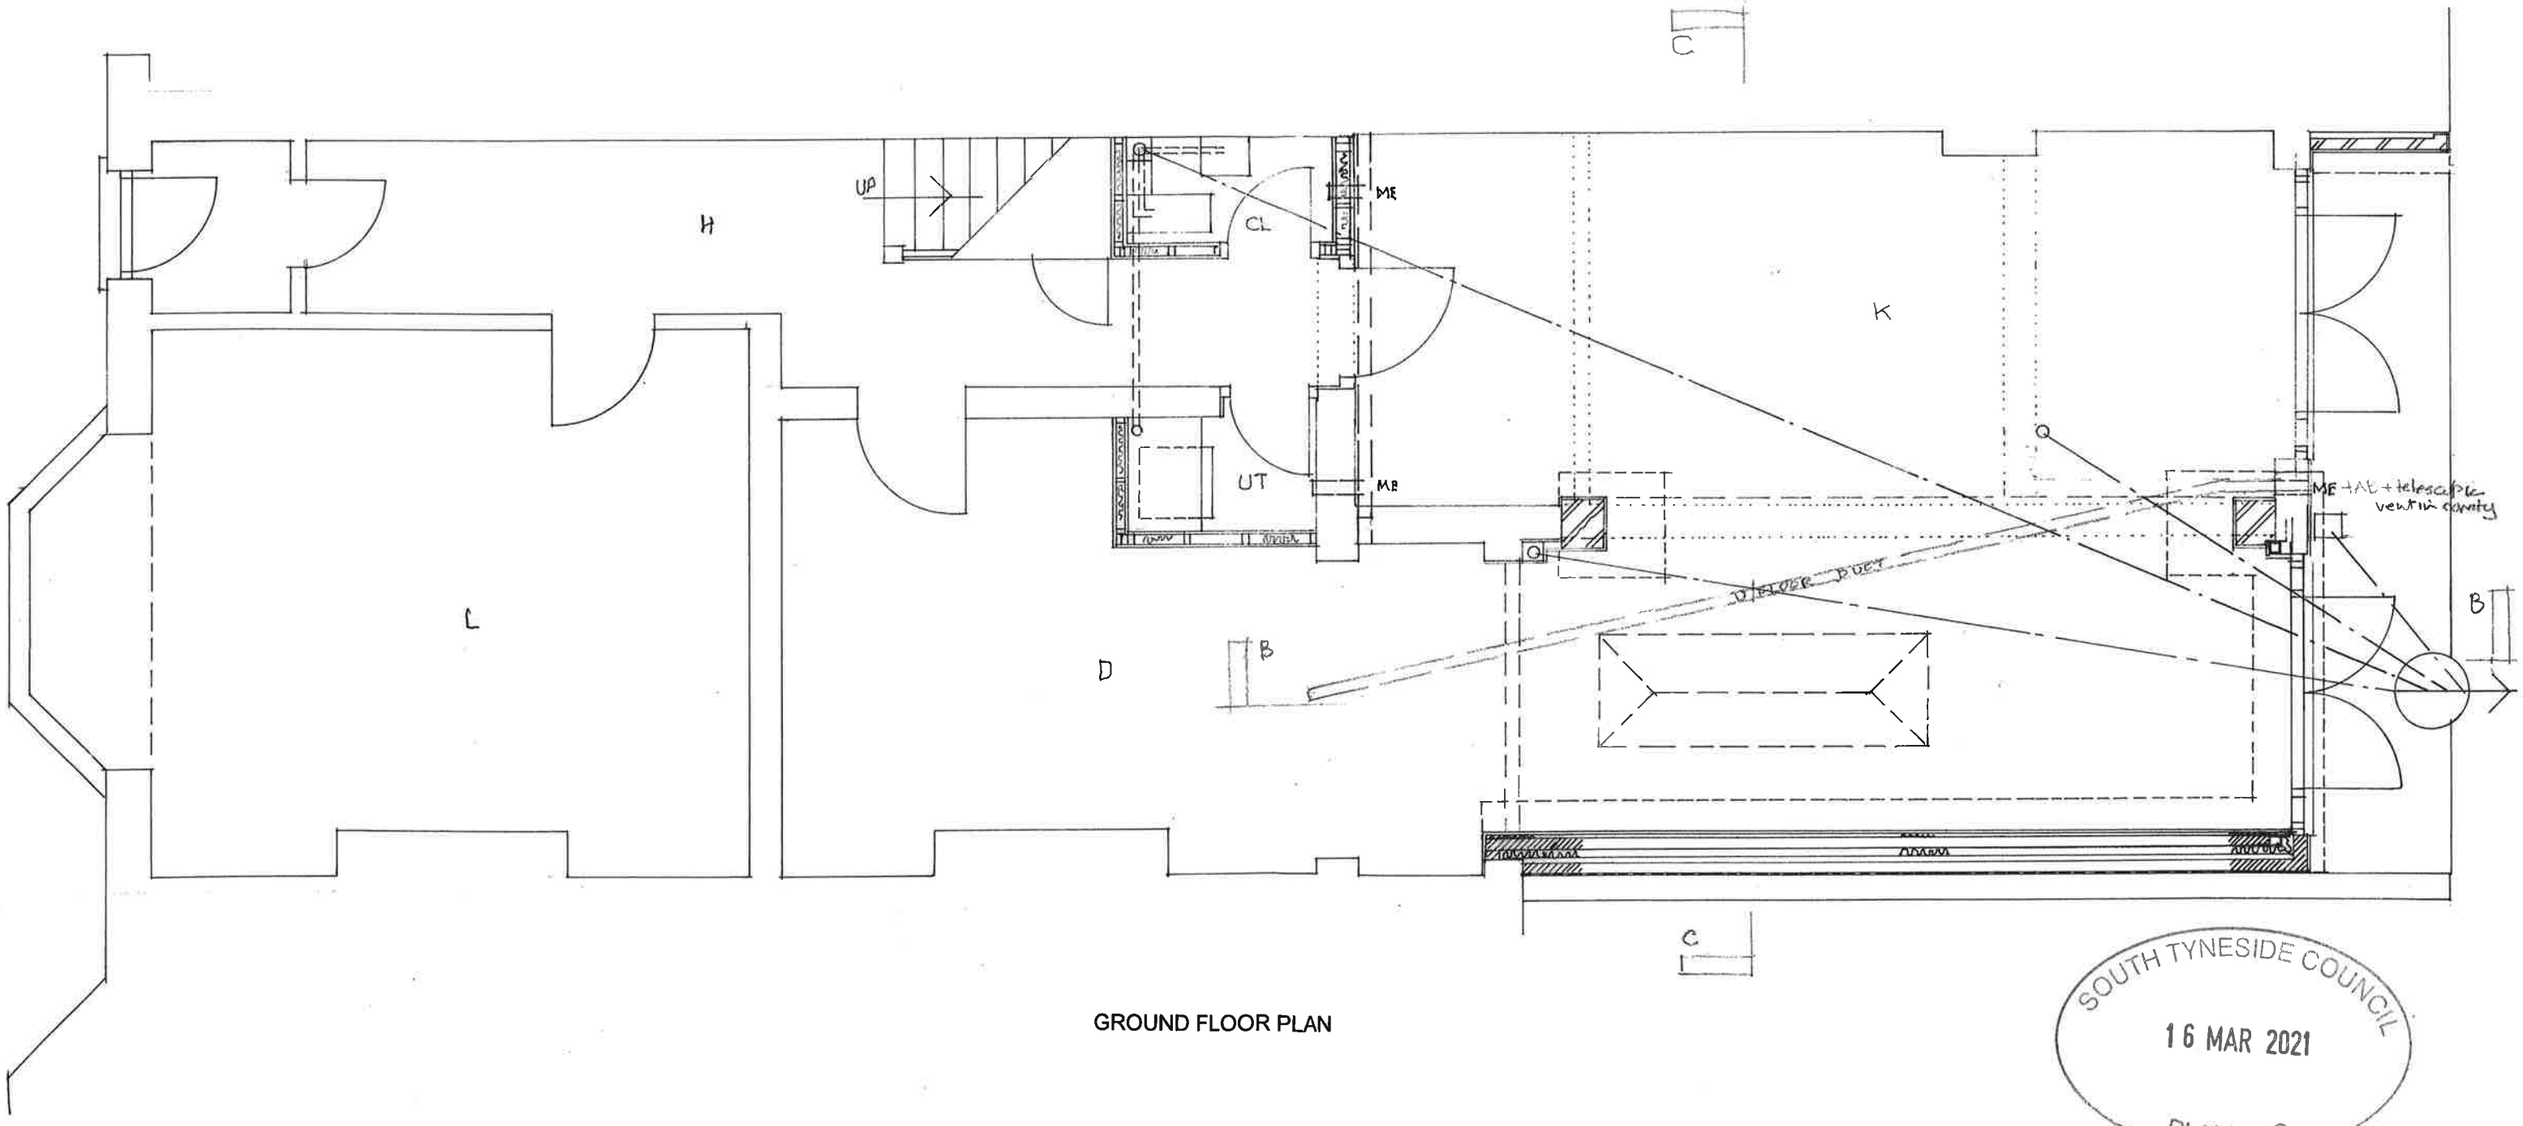



GROUND FLOOR PLAN

SOUTH TYNESIDE COUNCIL
16 MAR 2021
PLANNING

**PROPOSED ALTERATIONS AND EXTENSION AT**
**209 SUNDERLAND ROAD SOUTH SHIELDS NE34 6AQ**

**PLANS AS PROPOSED** **1:50**

**J Martin Architect**
12 Marsden Road South Shields Tyne and Wear NE34 6DF
0191 4547321 0791 731 5056