
Shotley Grove

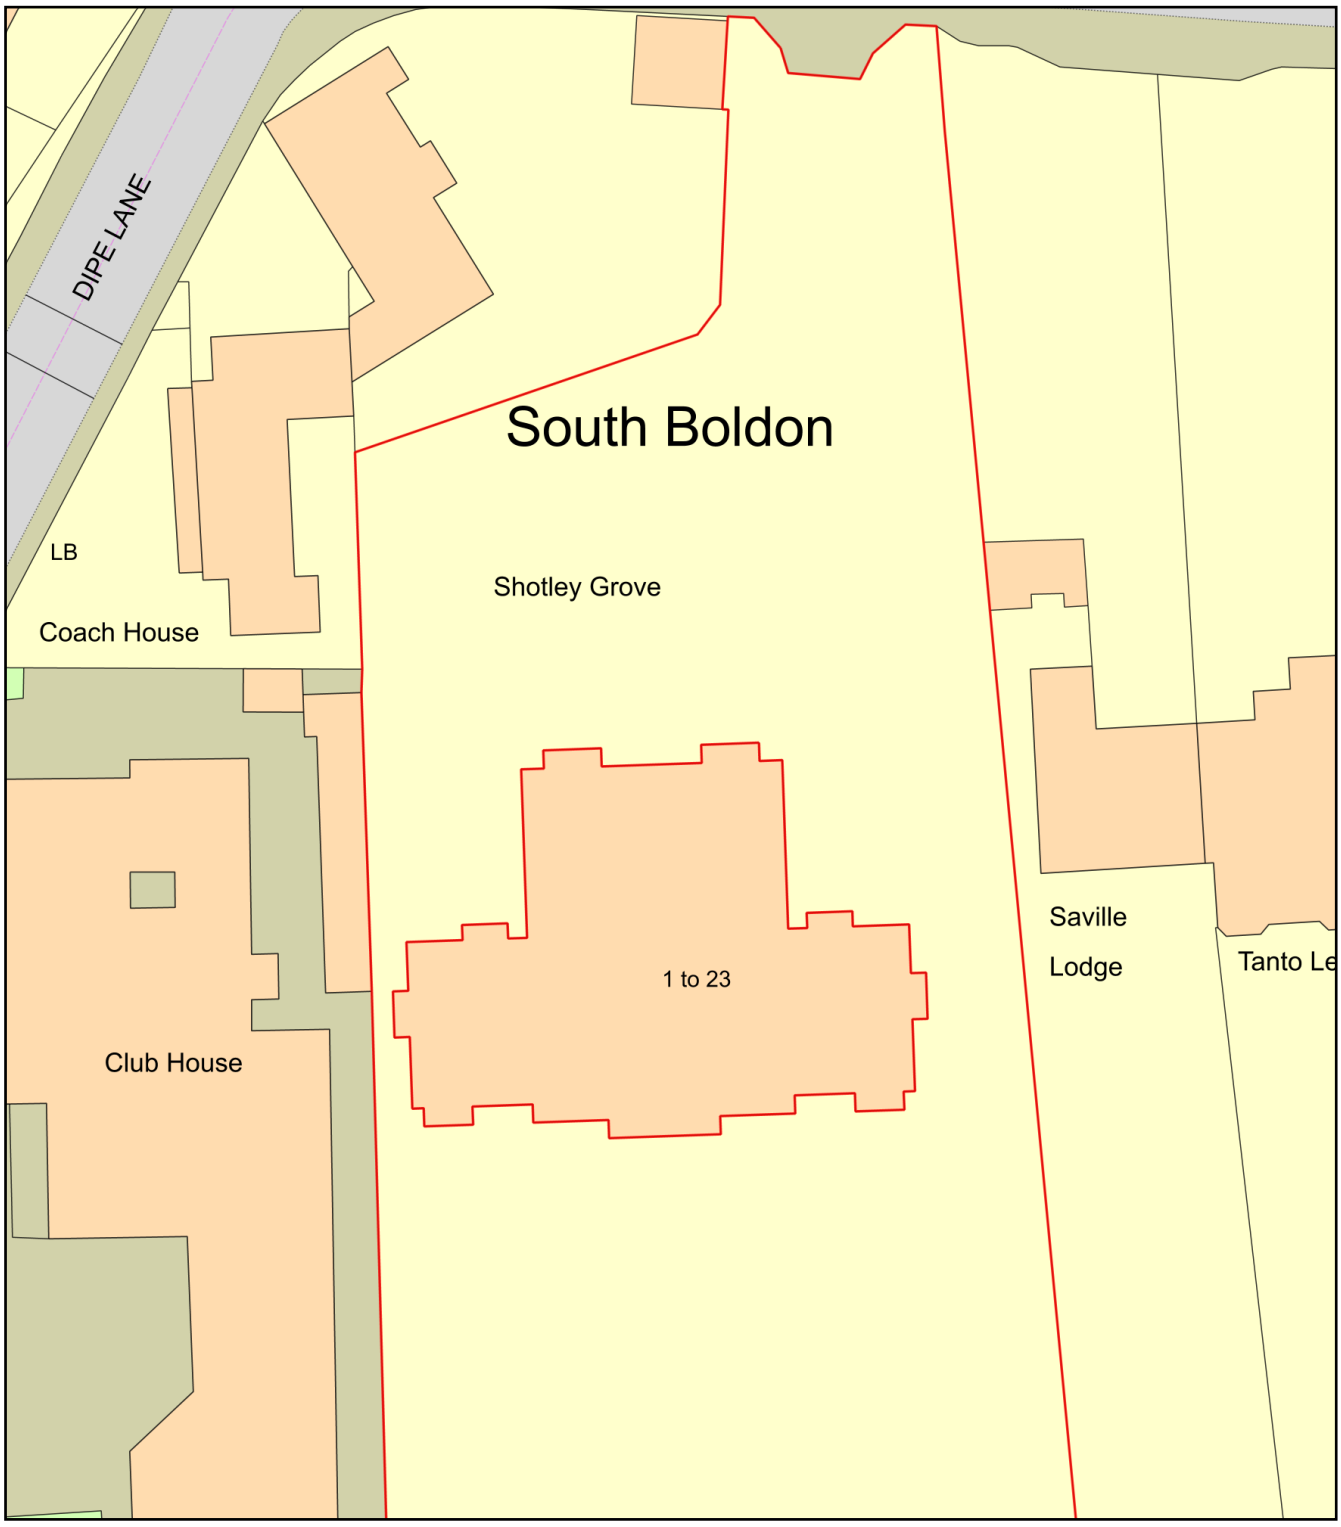

0 20
Metres

N

ReQuestaPlan

Plan Produced for: South Tyneside Council

Date Produced: 24 Mar 2021

Plan Reference Number: TQRQM21083090704943

Scale: 1:500 @ A4

© Crown copyright and database rights 2019 OS 100042766