
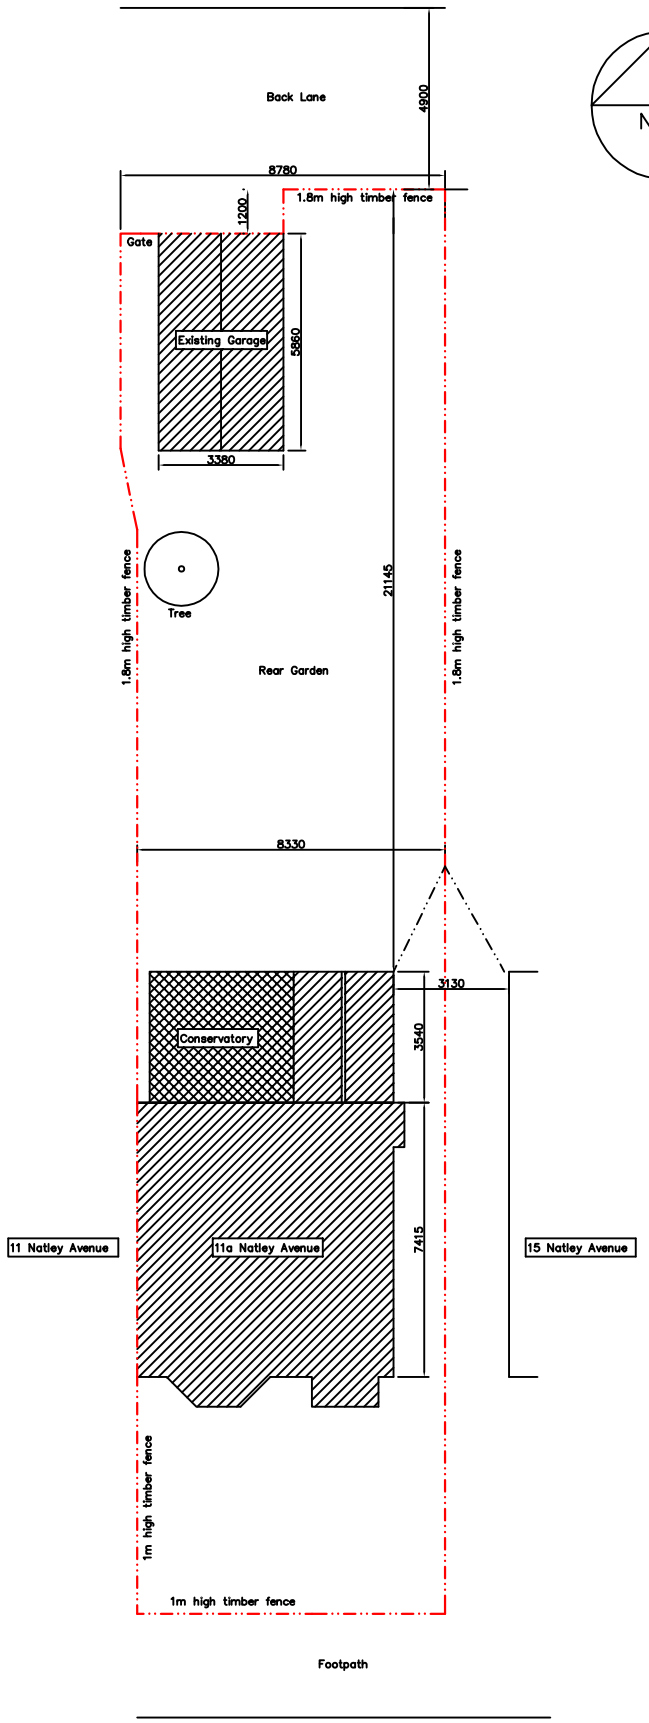


Existing Site Plan 1:200

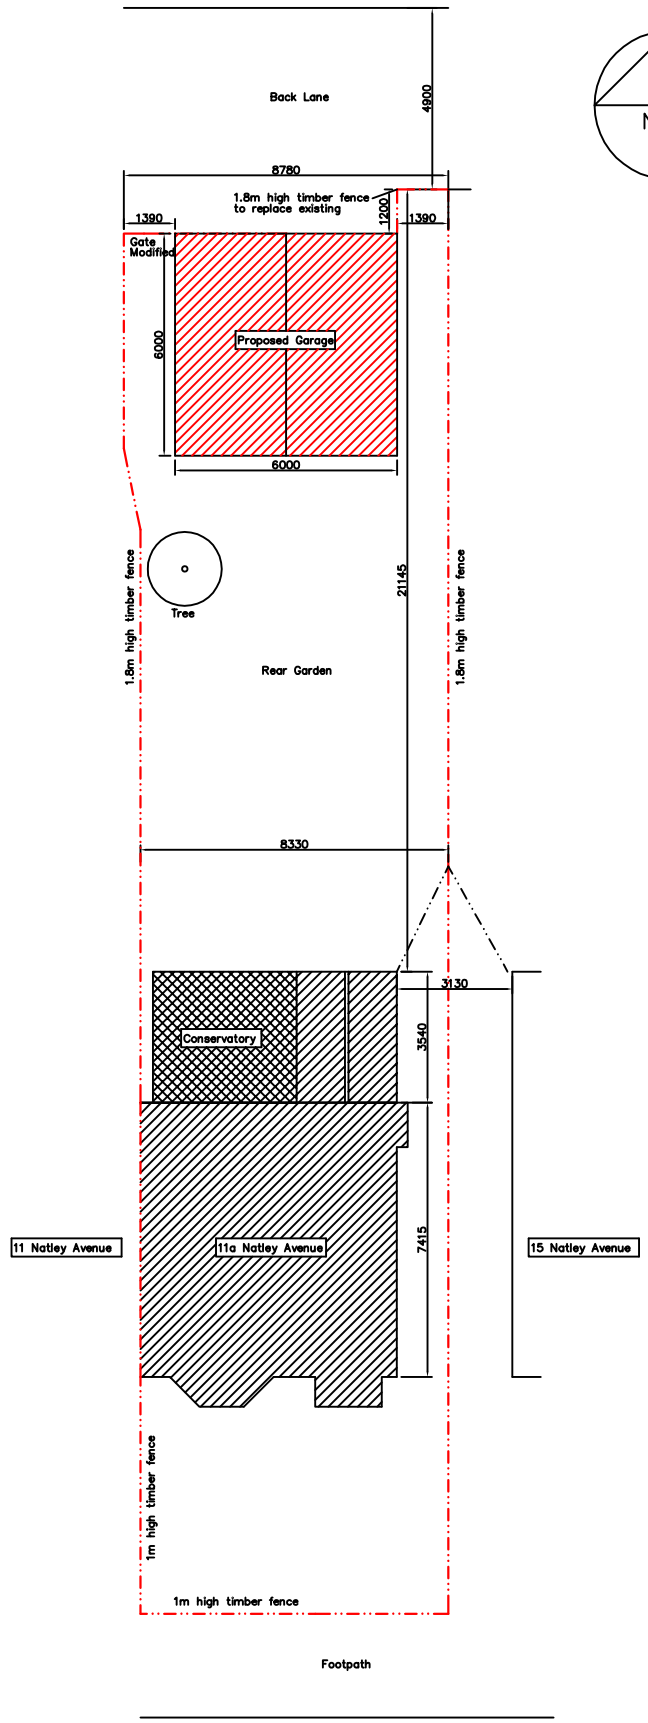

Proposed Site Plan 1:200

NOTES:

TITLE:
New Garage to Rear
11a Natley Avenue
Removal of Existing Prefabricated

SCALE:
1:200 @ A3

DRAWN:
DRO

DATE:
21/04/21

Drawing No:
NAG003