

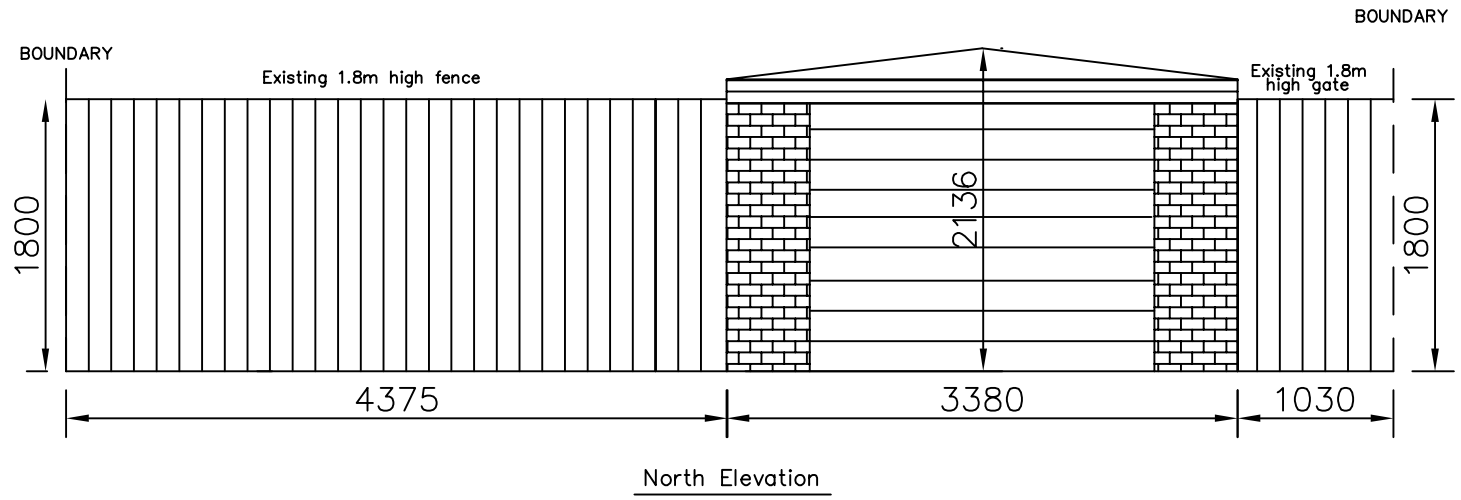


North Elevation

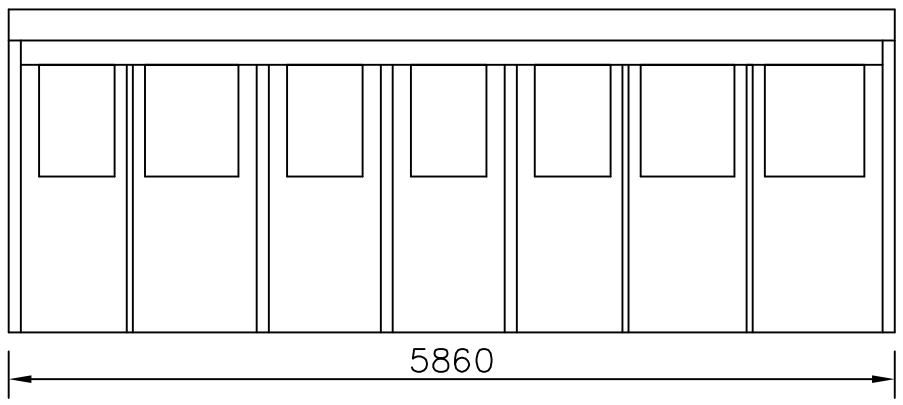

East/West Elevation

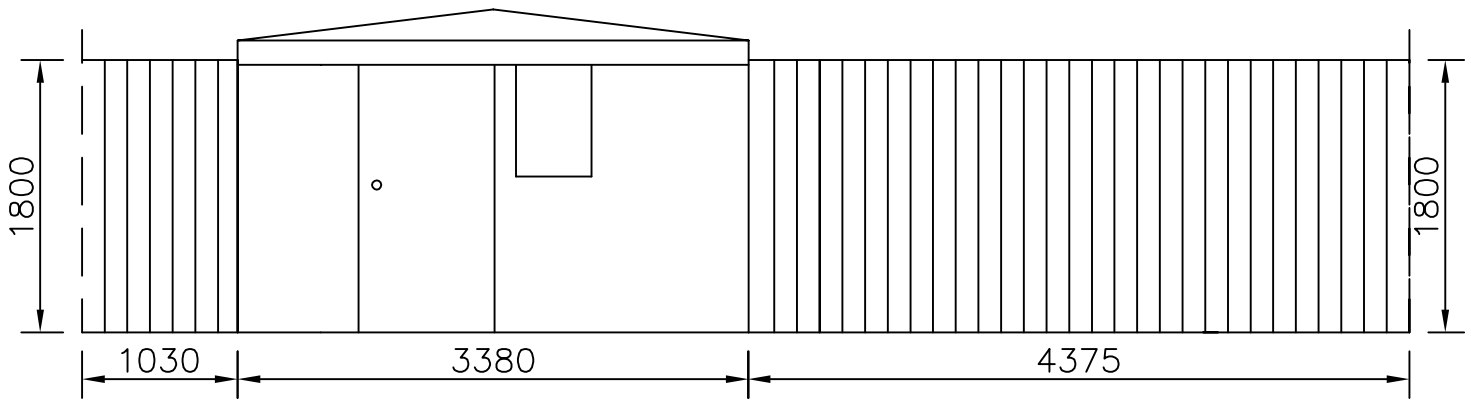

South Elevation

Notes:
EXISTING GARAGE: –
Existing pre fabricated garage to be dismantled and removed from site.

Scale: 1:50 (A3)	Drawn: DRD
Date: 22/4/21	Drawing No: NAG002B

Title:
New Garage to Rear
11a Natley Avenue
Existing Elevations