
Legend

2550 - Ceiling Height

EP | SC / CP - Wall, Ceiling, Floor Finishes

EP - Emulsion Paint on plaster/plasterbd
SCR - Suspended Ceiling Raking
SC - Suspended Ceiling Mineral Tile
CP - Carpet
V - Sheet Vinyl
VT - Vinyl Tile
PBS - Plasterboard Skimmed & painted
MS - Mosaic Wall Tile
WP - Wall Paper
CH - Convector Heater

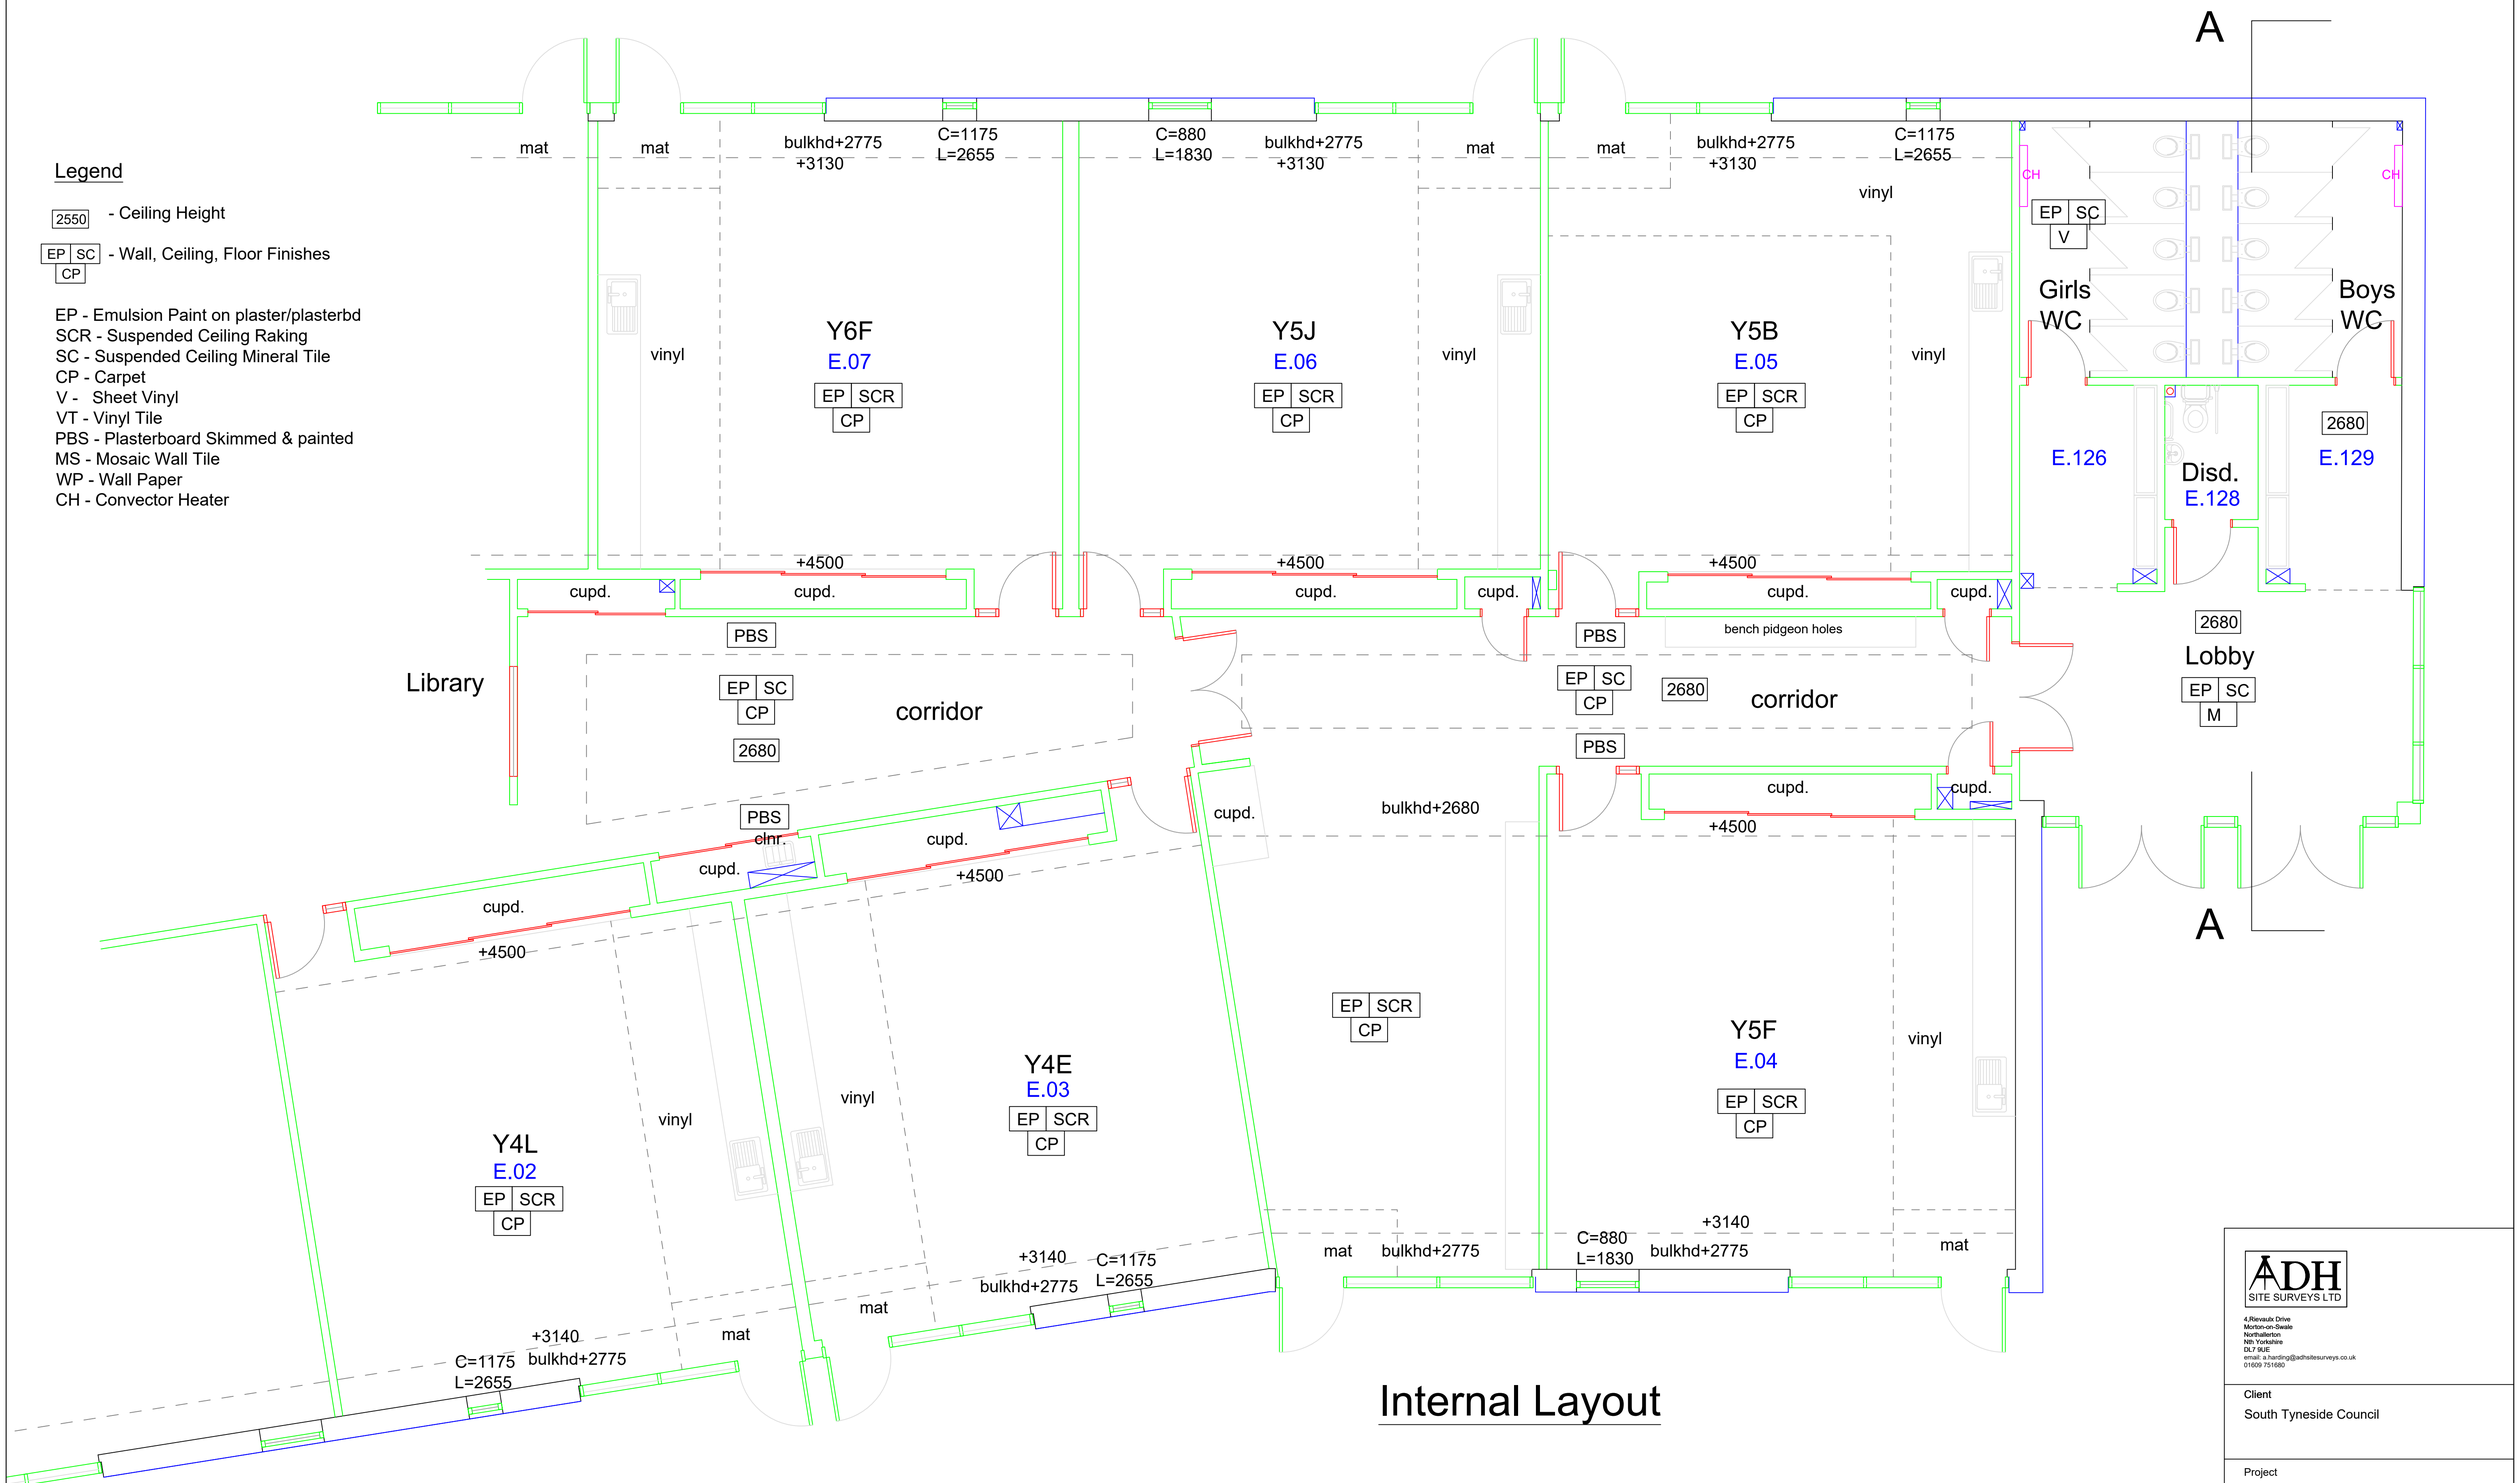

Internal Layout

ADH SITE SURVEYS LTD
4,Rievaulx Drive
Morton-on-Swale
Northallerton
Nth Yorkshire
DL7 9UE
email: a.harding@adhsitesurveys.co.uk
01609 751680

Client
South Tyneside Council

Project
Harton Primary School Extension

Drawing Title
Internal Layouts (part)

Drawing No:
ASS 2926.02

Scale
1:50

Date
Jan 2021