
The contractor is responsible for the verification of dimensions on the site.
All dimensions are in millimetres. © Copyright all rights reserved South Tyneside Council.

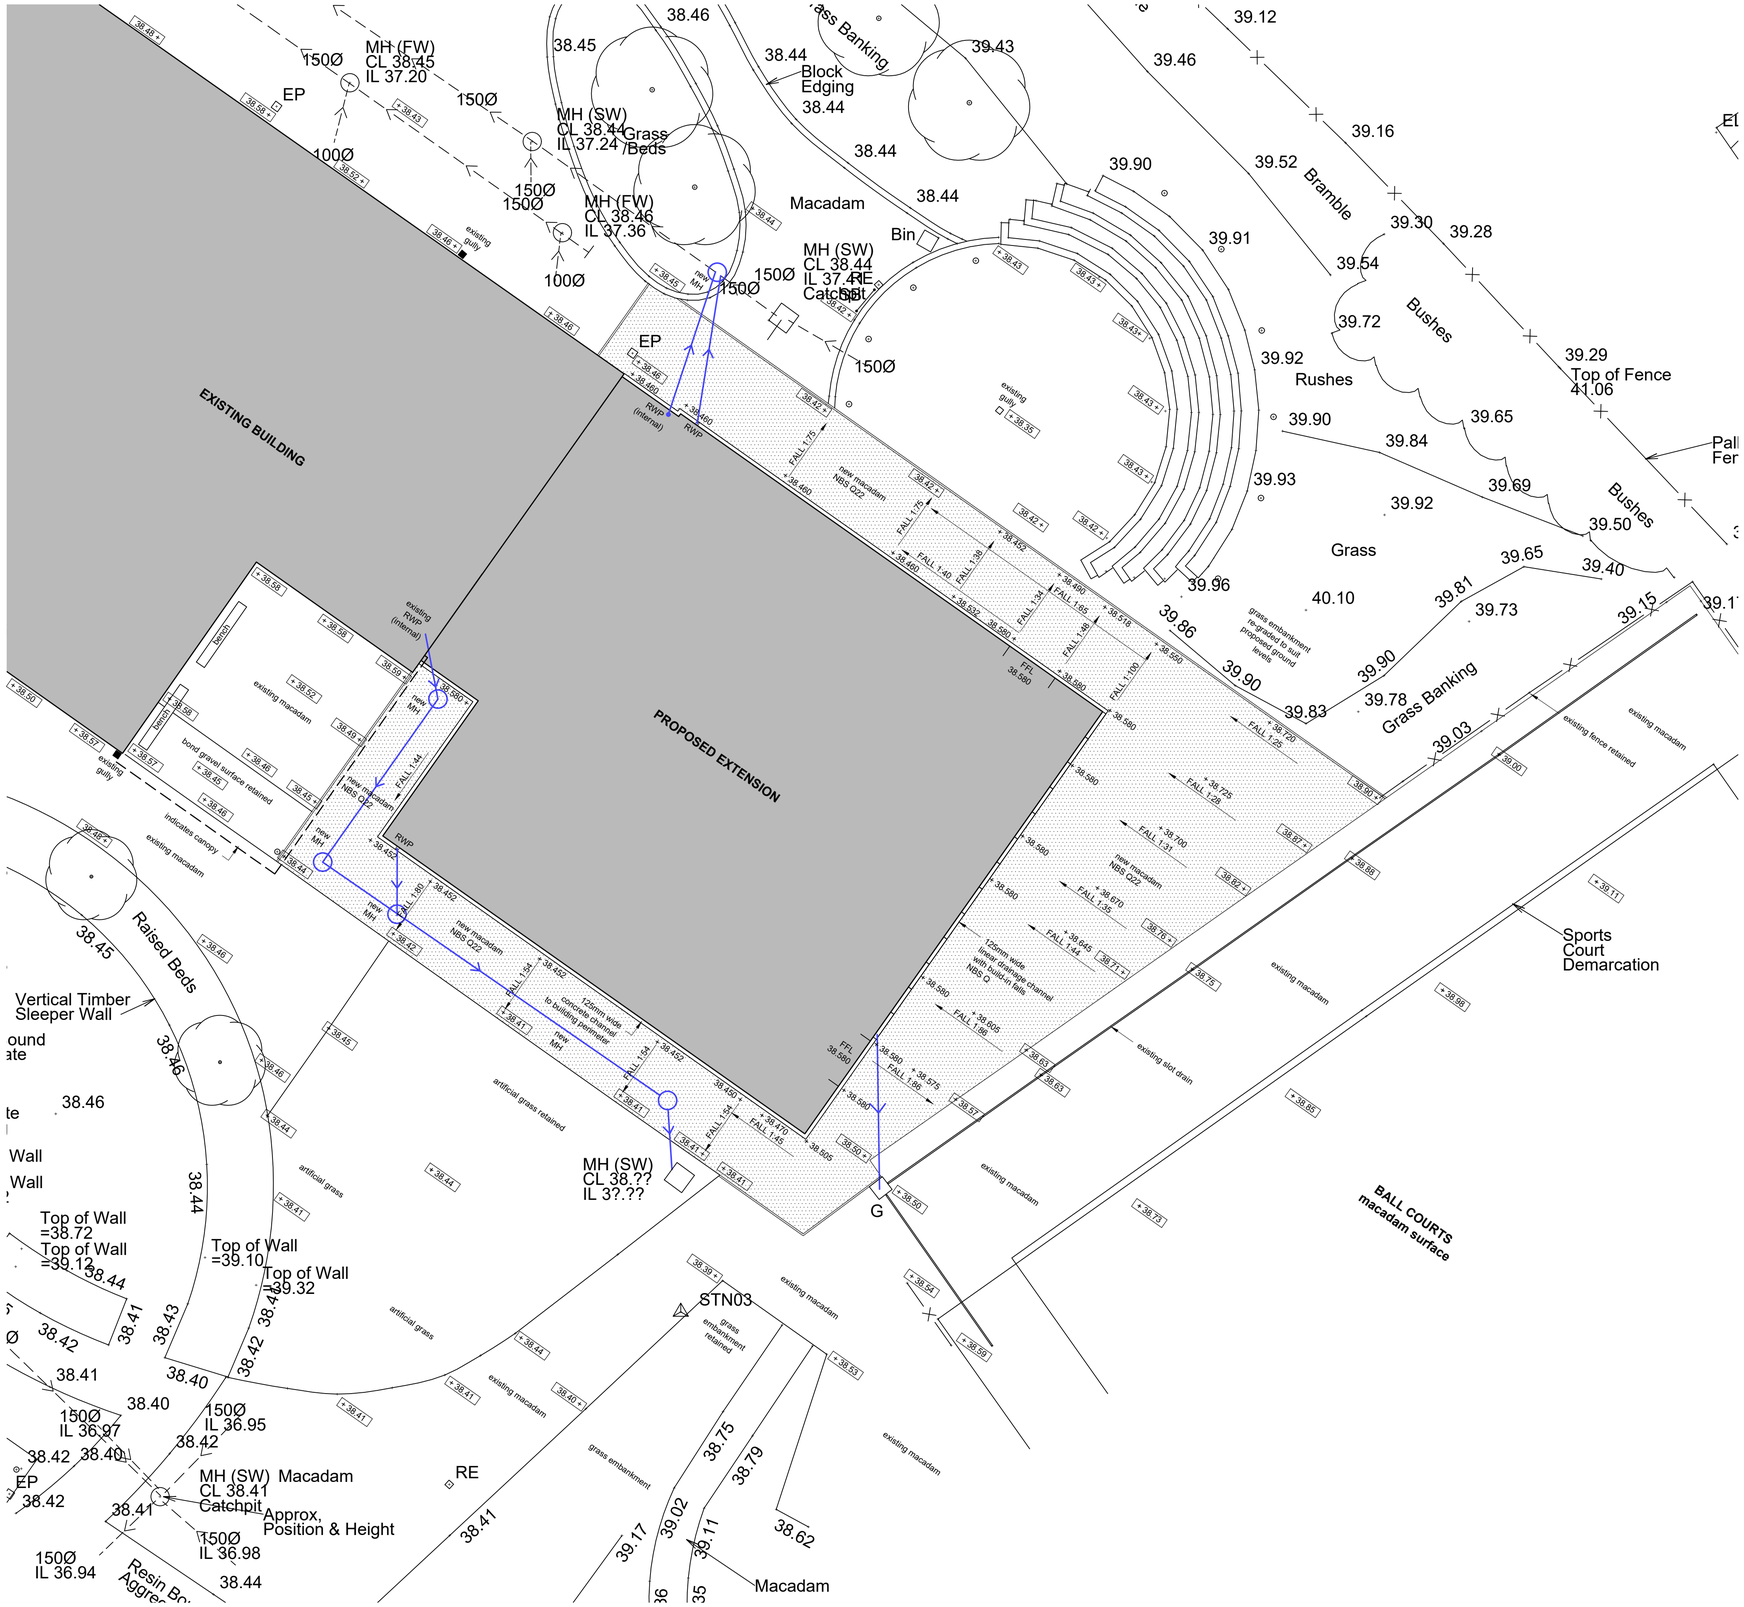

PART SITE LAYOUT
1:100

LEGEND

This drawing MUST be read in conjunction with NBS Parts:- Q10, Q22, Q25, Q40 & R12

LEGEND

+ 00.00	Existing ground level
+ 00.000	Proposed ground level
(#)	Section key reference
→	110Ø PVCu drainage

ISSUED FOR PLANNING

Rev	Date	Description	Chkd
A	23.02.21	Added MH located beneath artificial grass.	SAR

South Tyneside Council
Economic Regeneration

David Cramond - Corporate Director
Town Hall & Civic Offices, Westoe Road, South Shields, Tyne & Wear, NE33 2RL
Telephone: (0191) 427 1717 Fax: (0191) 455 7770

Project
New Hall at Harton Primary
South Shields, NE34 6PF

Drawing Title
External Works Plan, Details and Storm Water Drainge

Drawn by	SAR	Date	10/02/2021
Checked by		Date	
Scale	1:100	Size	A1

Project Code	Drawing Number
AD 6605	90-10A