

The contractor is responsible for the verification of dimensions on the site.
All dimensions are in millimetres. © Copyright all rights reserved South Tyneside Council.

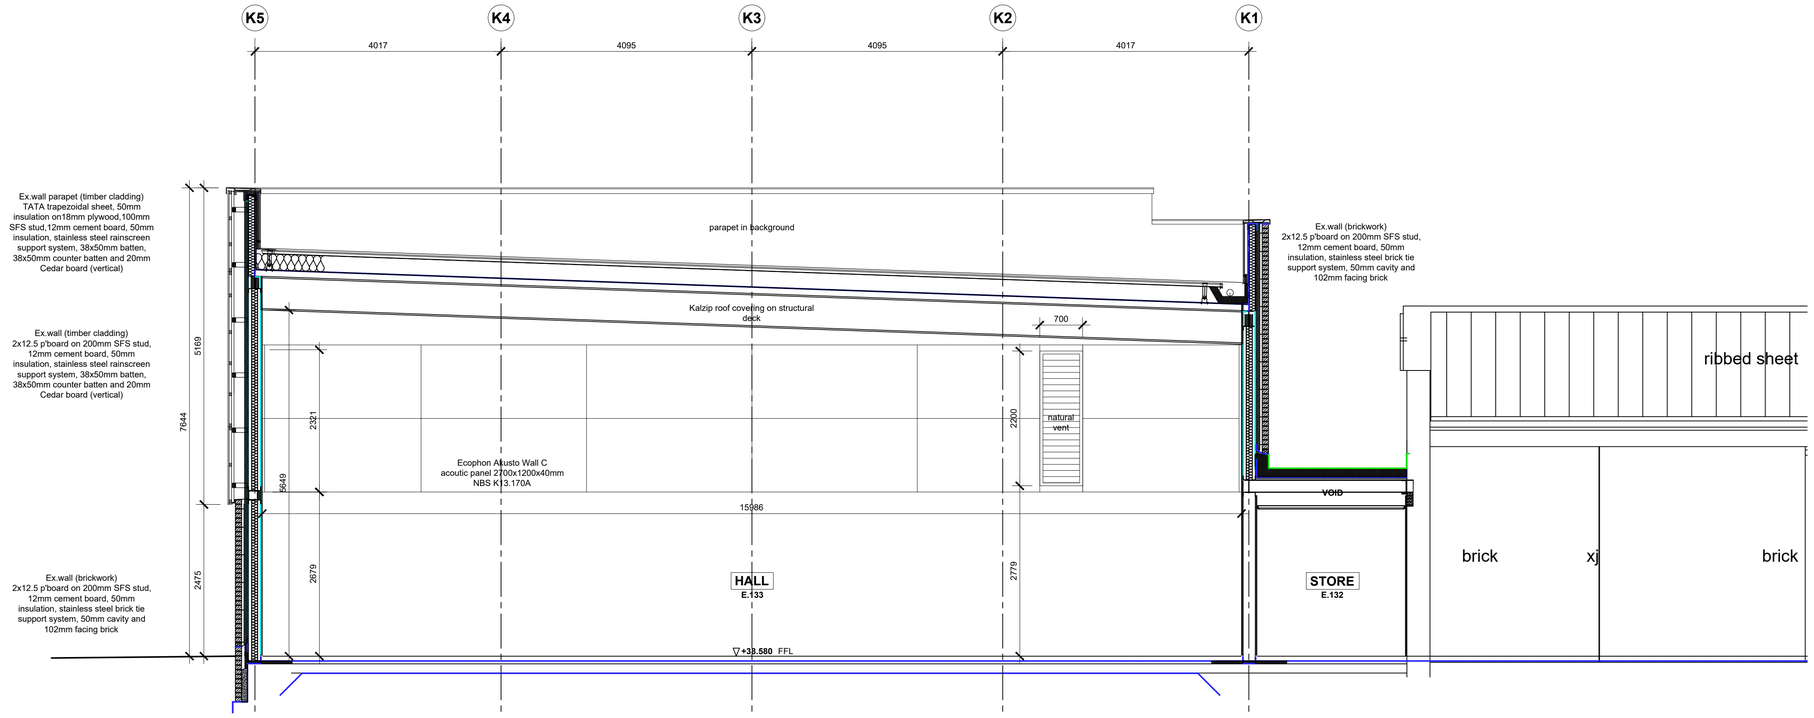

SECTION C-C
1:50

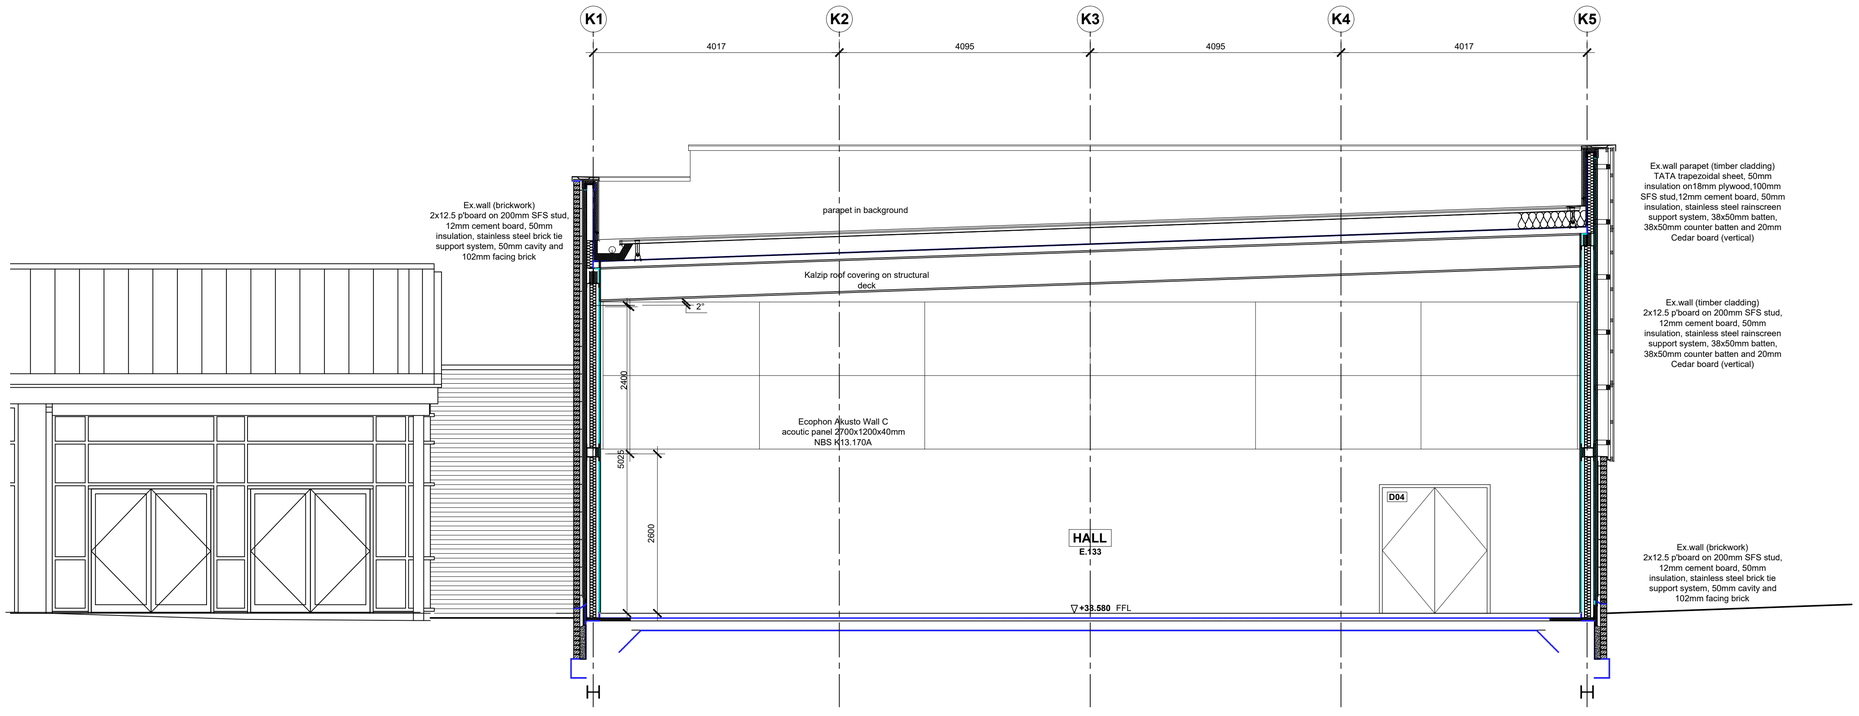

SECTION D-D
1:50

ISSUED FOR PLANNING

Rev	Date	Description	Chkd
B	16.03.21	Grid revised & SFS width increased to 200mm	SAR
A	04.02.21	Natural vent added	SAR

South Tyneside Council
Economic Regeneration

David Cramond - Corporate Director
Town Hall & Civic Offices, Westoe Road, South Shields, Tyne & Wear, NE33 2RL
Telephone: (0191) 427 1717 Fax: (0191) 455 7770

Project
New Hall at Harton Primary
South Shields, NE34 6PF

Drawing Title
Proposed Sections C & D

Drawn by	SAR	Date	15/01/2021
Checked by		Date	
Scale	1:50	Size	A1

Project Code	Drawing Number
AD 6605	21-01B