
South Tyneside Council

Economic Regeneration

David Cramond - Corporate Director
Town Hall & Civic Offices, Westoe Road, South Shields, Tyne & Wear, NE33 2RL
Telephone: (0191) 427 1717 Fax: (0191) 455 7770

Project: New Hall at Harton Primary		Drawing Title: Location Plan	
Project Code: AD 6605	Dwg.No.: 90-00	Drawn By: SAR	Date: 06/01/21
		Checked By:	Date:
		Scale: 1:2500	Size: A4
Rev	Date	Desc.	Chkd

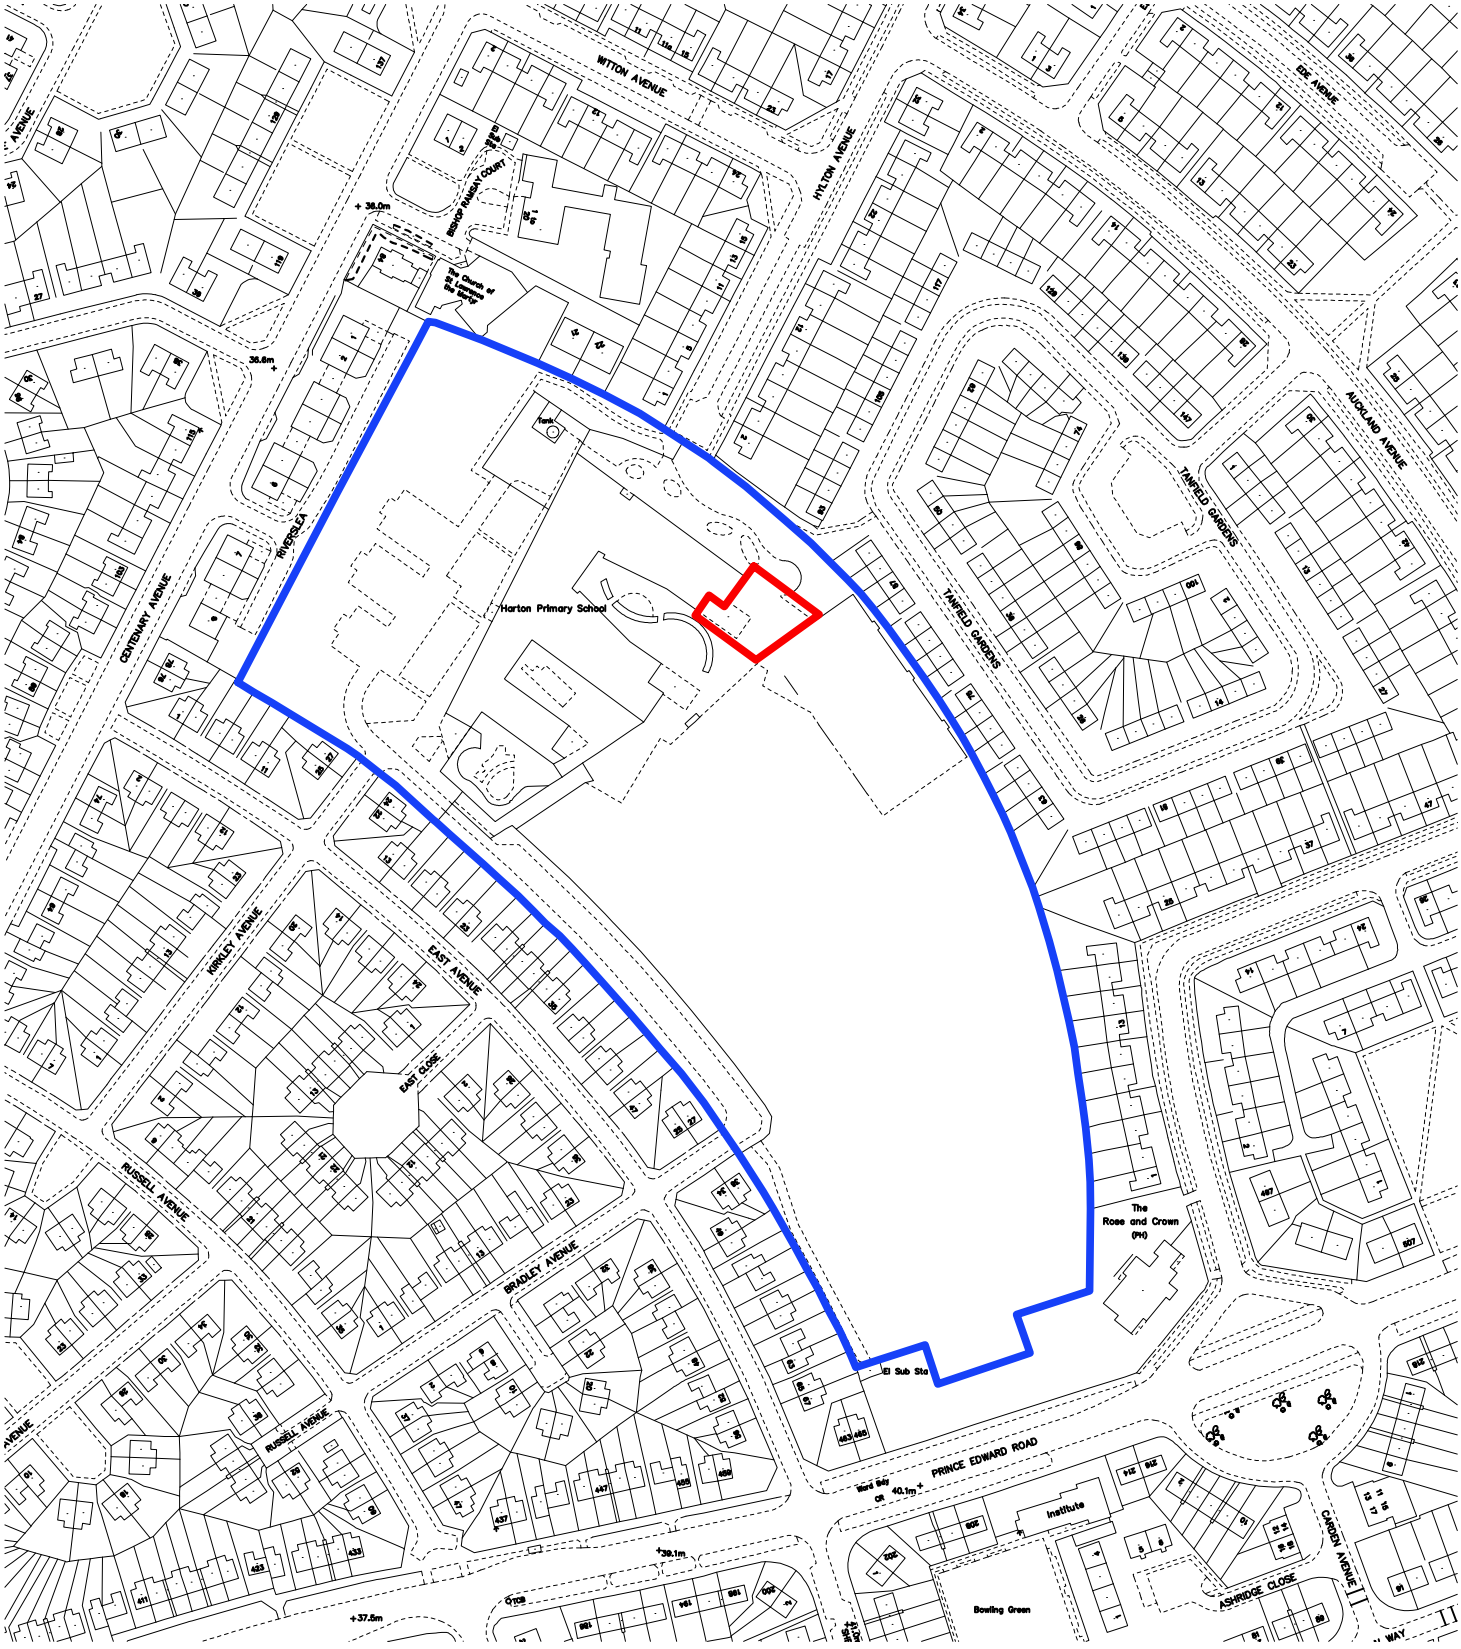

Ordnance Survey data has been reproduced from 1/2500 Ordnance Survey maps with the permission of The Controller of H.M. Stationery Office.
Crown copyright reserved.
Licence No. 100019570

LEGEND

Application Site Boundary

Applicant's Ownership Boundary

N

The contractor is responsible for the verification of dimensions on the site. All dimensions are in millimetres.© Copyright all rights reserved South Tyneside Council.