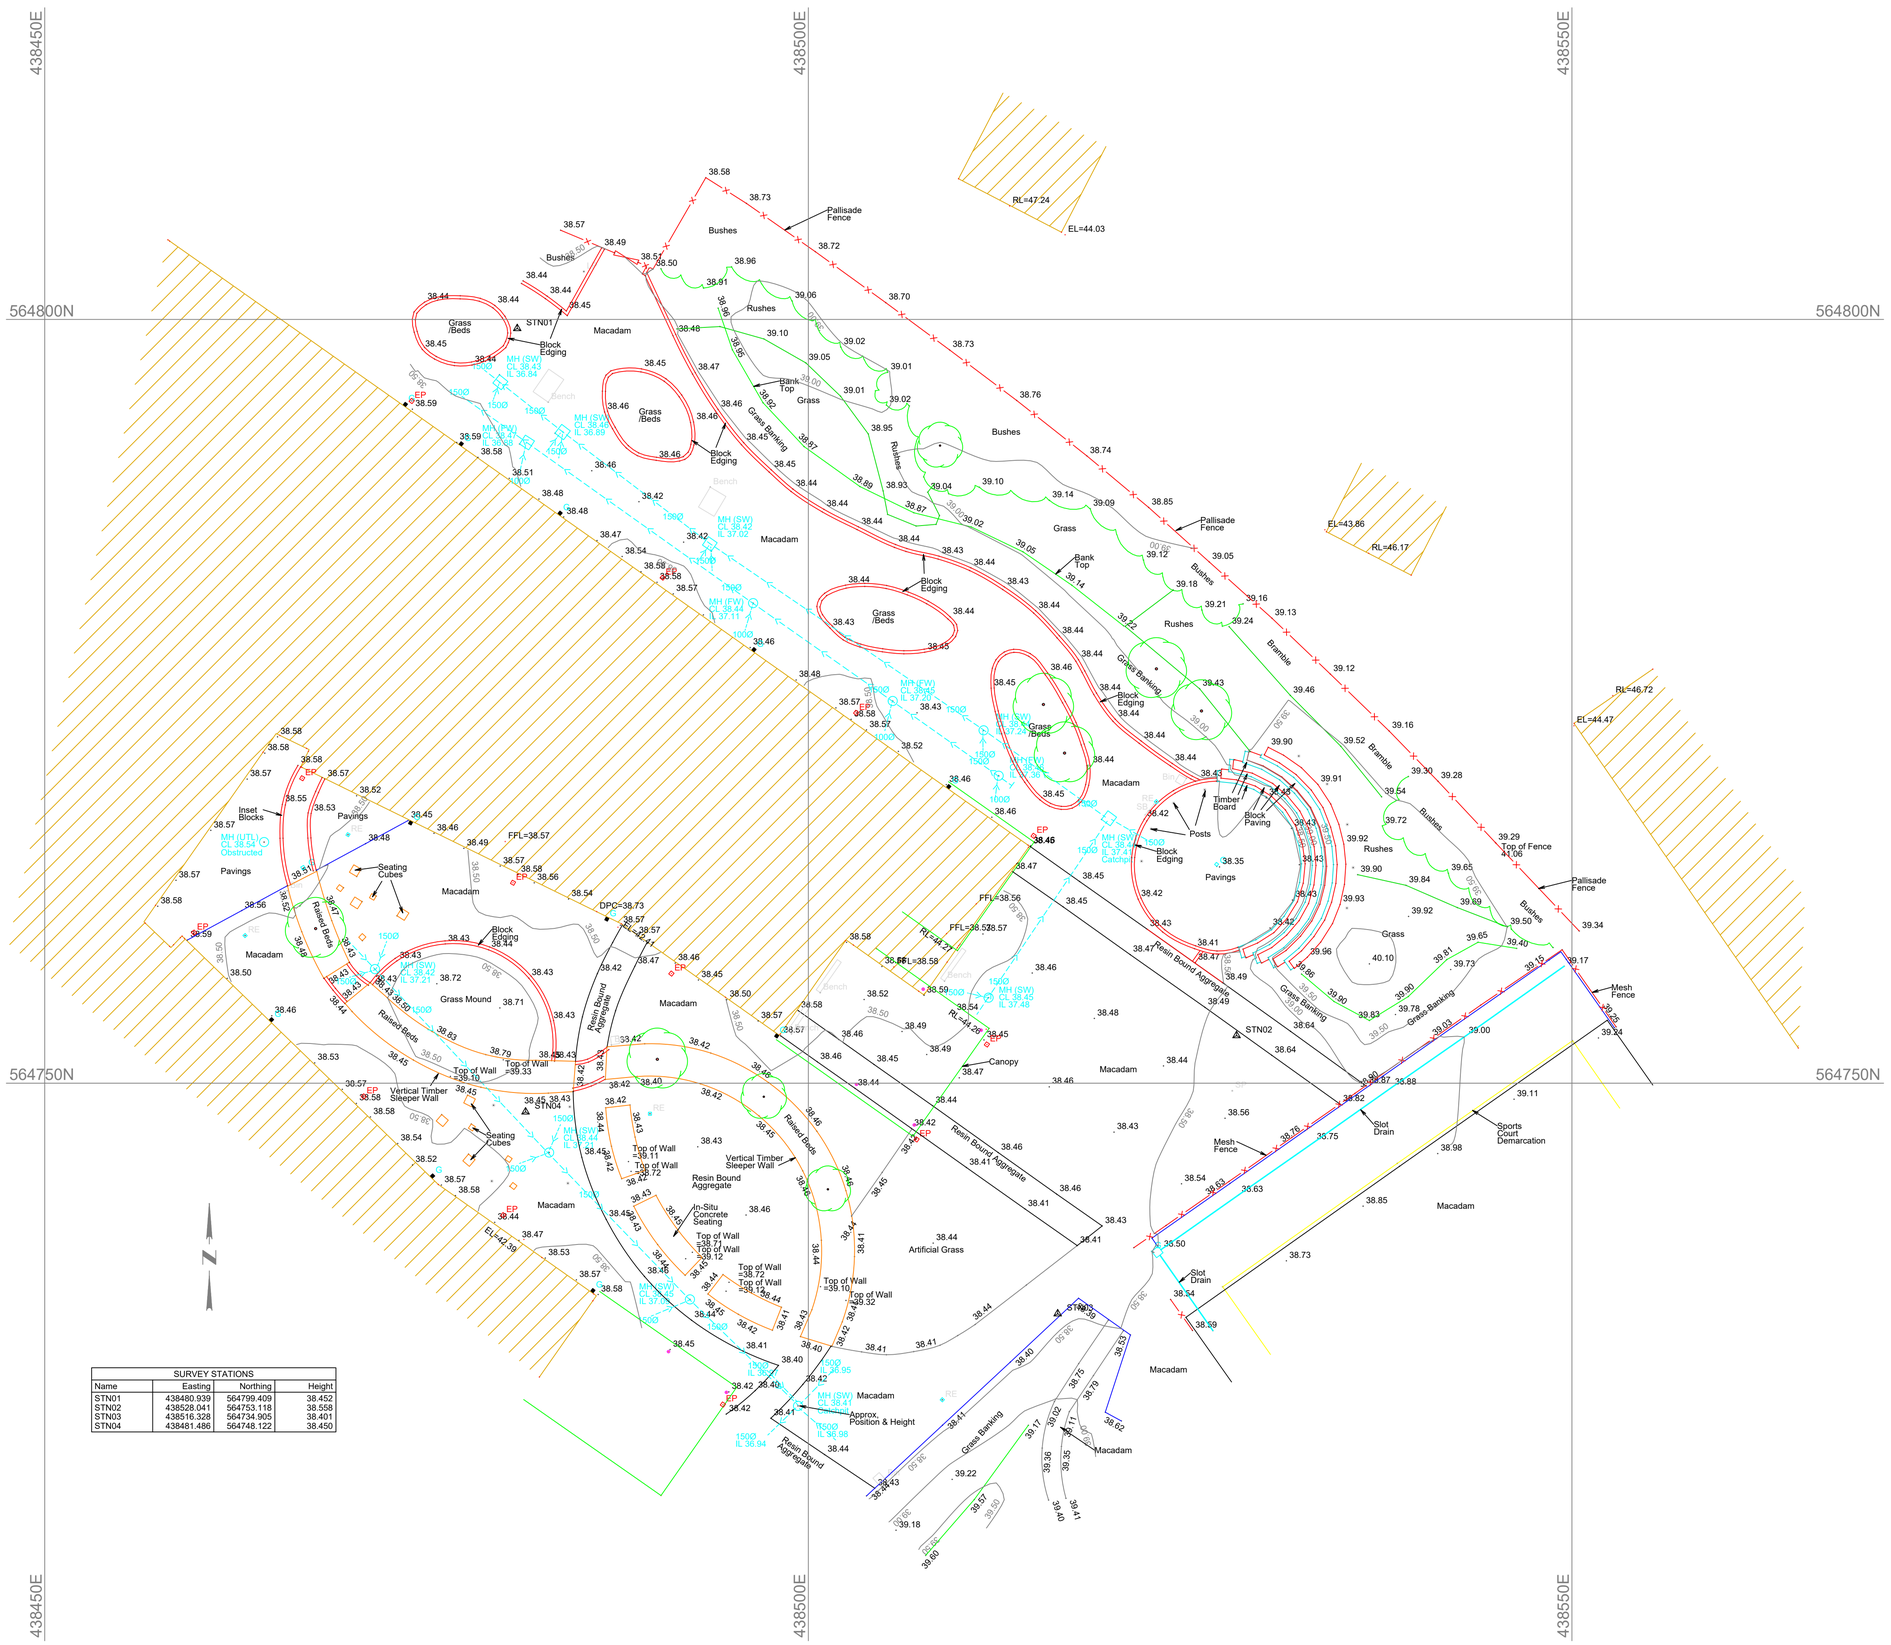


SURVEY STATIONS			
Name	Easting	Northing	Height
STN01	438480.939	564799.409	38.452
STN02	438528.041	564753.118	38.558
STN03	438516.328	564734.905	38.401
STN04	438481.486	564748.122	38.450

Notes

Co-ordinates and elevations are set by GNSS at station STN01.
Co-ordinates are to OSGB36 National Grid using OSTN15 transformation.
Elevations are to Ordnance Datum using OSGM15 geoid model.

The remainder of the survey is to scale factor 1.

Plan grid set at 50m

Contours set at 0.5m intervals in elevation.

North arrow is to grid north.

Linetype Legend

- Building
- Barrier
- Boundary
- Bridge
- Bank Bottom
- Building Plinth
- Block Paving
- Channel
- Cobbles
- Drainage Channel
- Building Canopy
- Concrete
- Vegetation Canopy
- Culvert
- Ditch
- Decking
- Electric
- Fence
- Foundation
- Fire Escape
- Gaurdrail
- Safety Fence
- Temporary Fence
- Gas
- Gantries
- Hedge
- Hedge Centreline
- Hardcore
- Kerb
- ACO Drain Kerb
- Beany Drain Kerb
- Drop Kerb
- Overhead Telecom
- Overhead Electric
- Path
- Plant & Equipment
- Pond
- Railway
- Bedrock
- Drop Kerb
- River
- Road Markings
- Slope/ramp
- Shop Front
- Saftikerb
- Spoil Heap
- Steps
- Tactile
- Macadam
- Top of Bank
- Track Edge
- Trellis
- Truss
- Unknown Utility
- Verge
- Wall Base
- Wall Top
- Internal Solid Wall
- Internal Stud Wall
- Water Utility

Abbreviations

AV	Air Valve
B	Bollard
BIN	Bin
BT	Comms Chamber
BUS	Bus Stop
CC	Cable Chamber
CCTV	Close Circuit TV
CATV	Cable TV
DP	CTV Draw Point
EL	Eaves Level
EM	Electric Meter
EP	Electricity Pole
EP	Earth Pit
FH	Fire Hydrant
G	Gully
GM	Gas Meter
GP	Gate Post
GV	Gas Valve
IC	Inspection Chamber
JB	Junction Box
LP	Street Lamp Post
MH	Man Hole
MKR	Marker Post
PB	Phone Box
PM	Parking Meter
RB	Removable Bollard
RE	Rodding Eye
RL	Ridge/Roof Level
SP	Sign Post
STP	Step Level
SV	Stop Valve
TC	Traffic Calming
TL	Traffic Light
TP	Telegraph Pole
UGS	Underground Service
UTL	Unable To Lift
WM	Water Meter

Symbol Legend

- Survey Station
- Evergreen & Coniferous Trees
- Deciduous Trees
- Bore Hole
- Bench Mark
- Bush/Shrub
- Gate

ADH SITE SURVEYS LTD
4,Rievaulx Drive
Morton-on-Swale
Northallerton
Nth Yorkshire
DL7 9UE
email: a.harding@adhsitesurveys.co.uk
01609 751680

Client
South Tyneside Council

Project
Harton Primary School Extension

Drawing Title
Topographic Survey

Drawing No:
ASS 2926.01

Scale
1:200

Date
Jan 2021