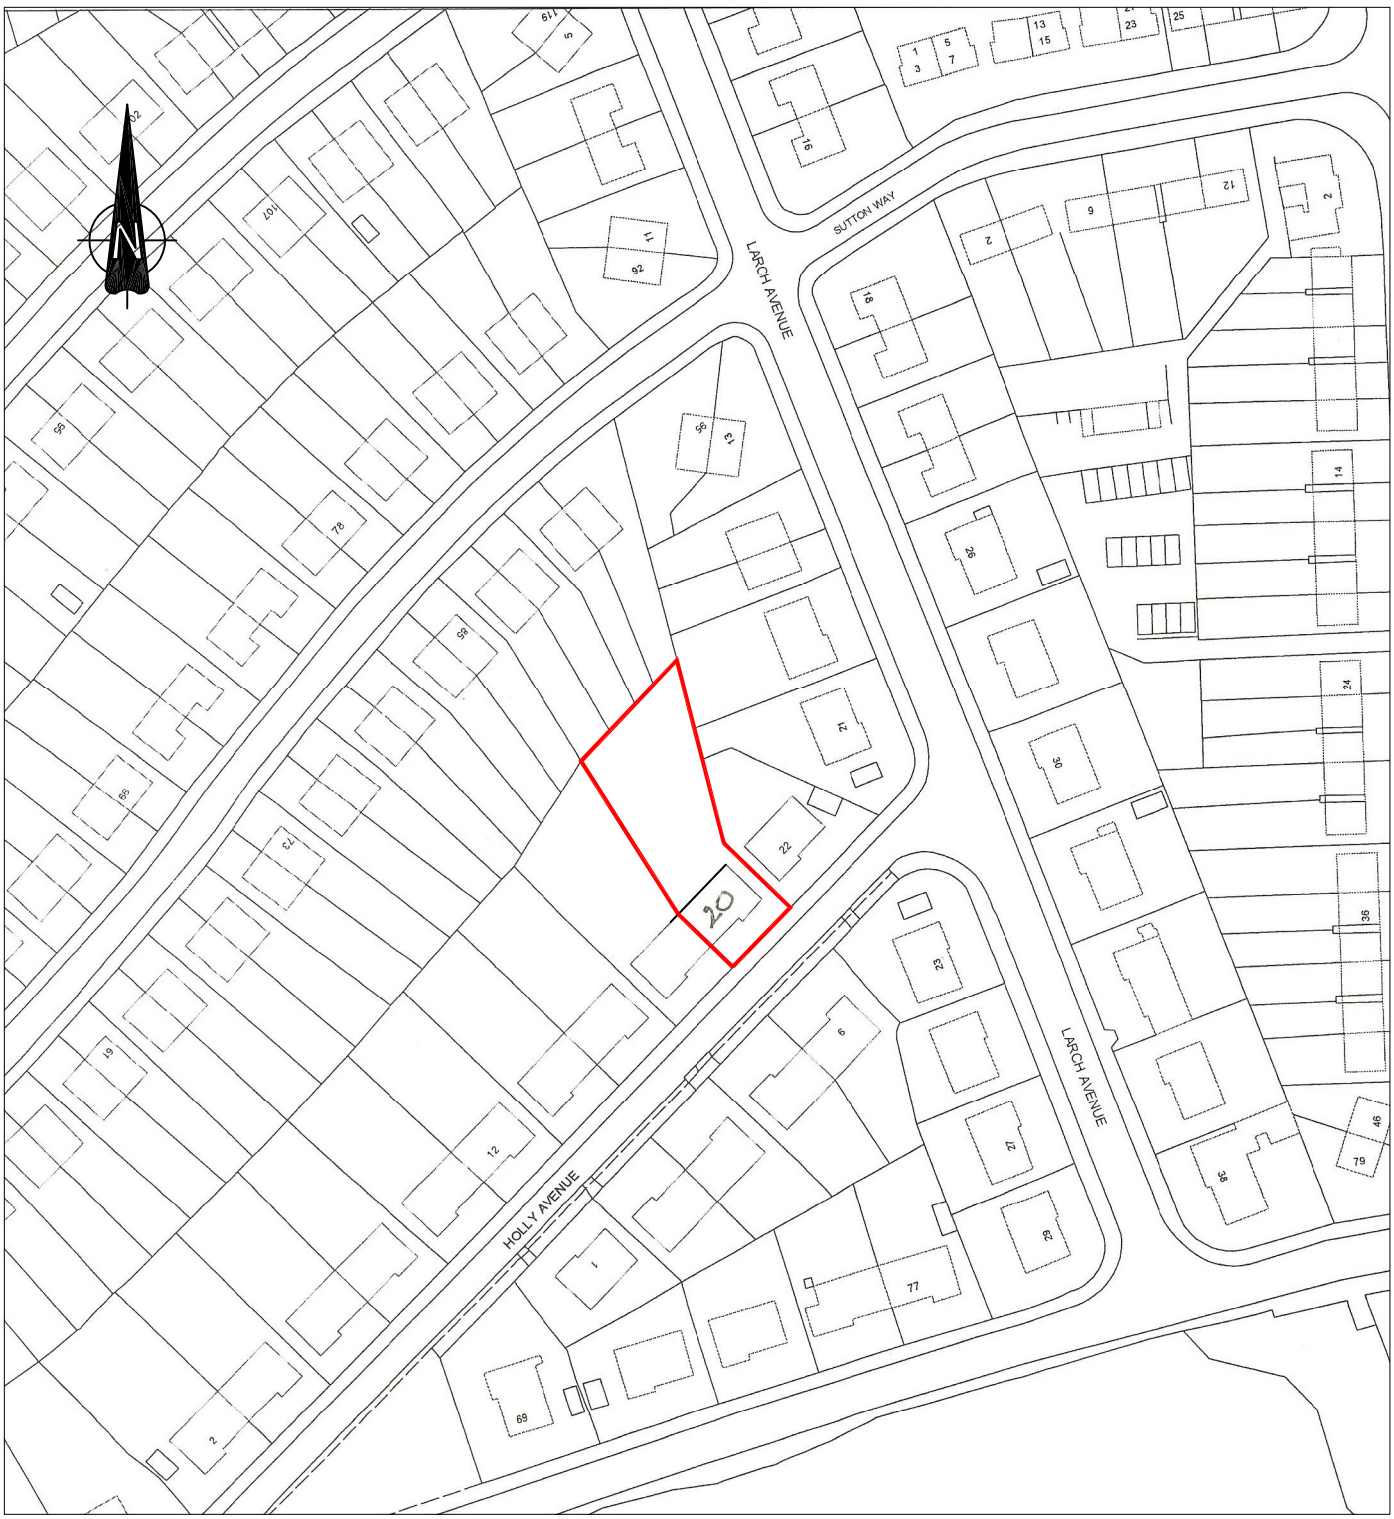


SITE LOCATION
PLAN 1:1250