
Proposed rear single storey ext
to 39 Brandonlands Court
Southshields

Your Ref:-
Burns BE/BN/2021/0056
Planning ST/0359/21

Scale 1:100

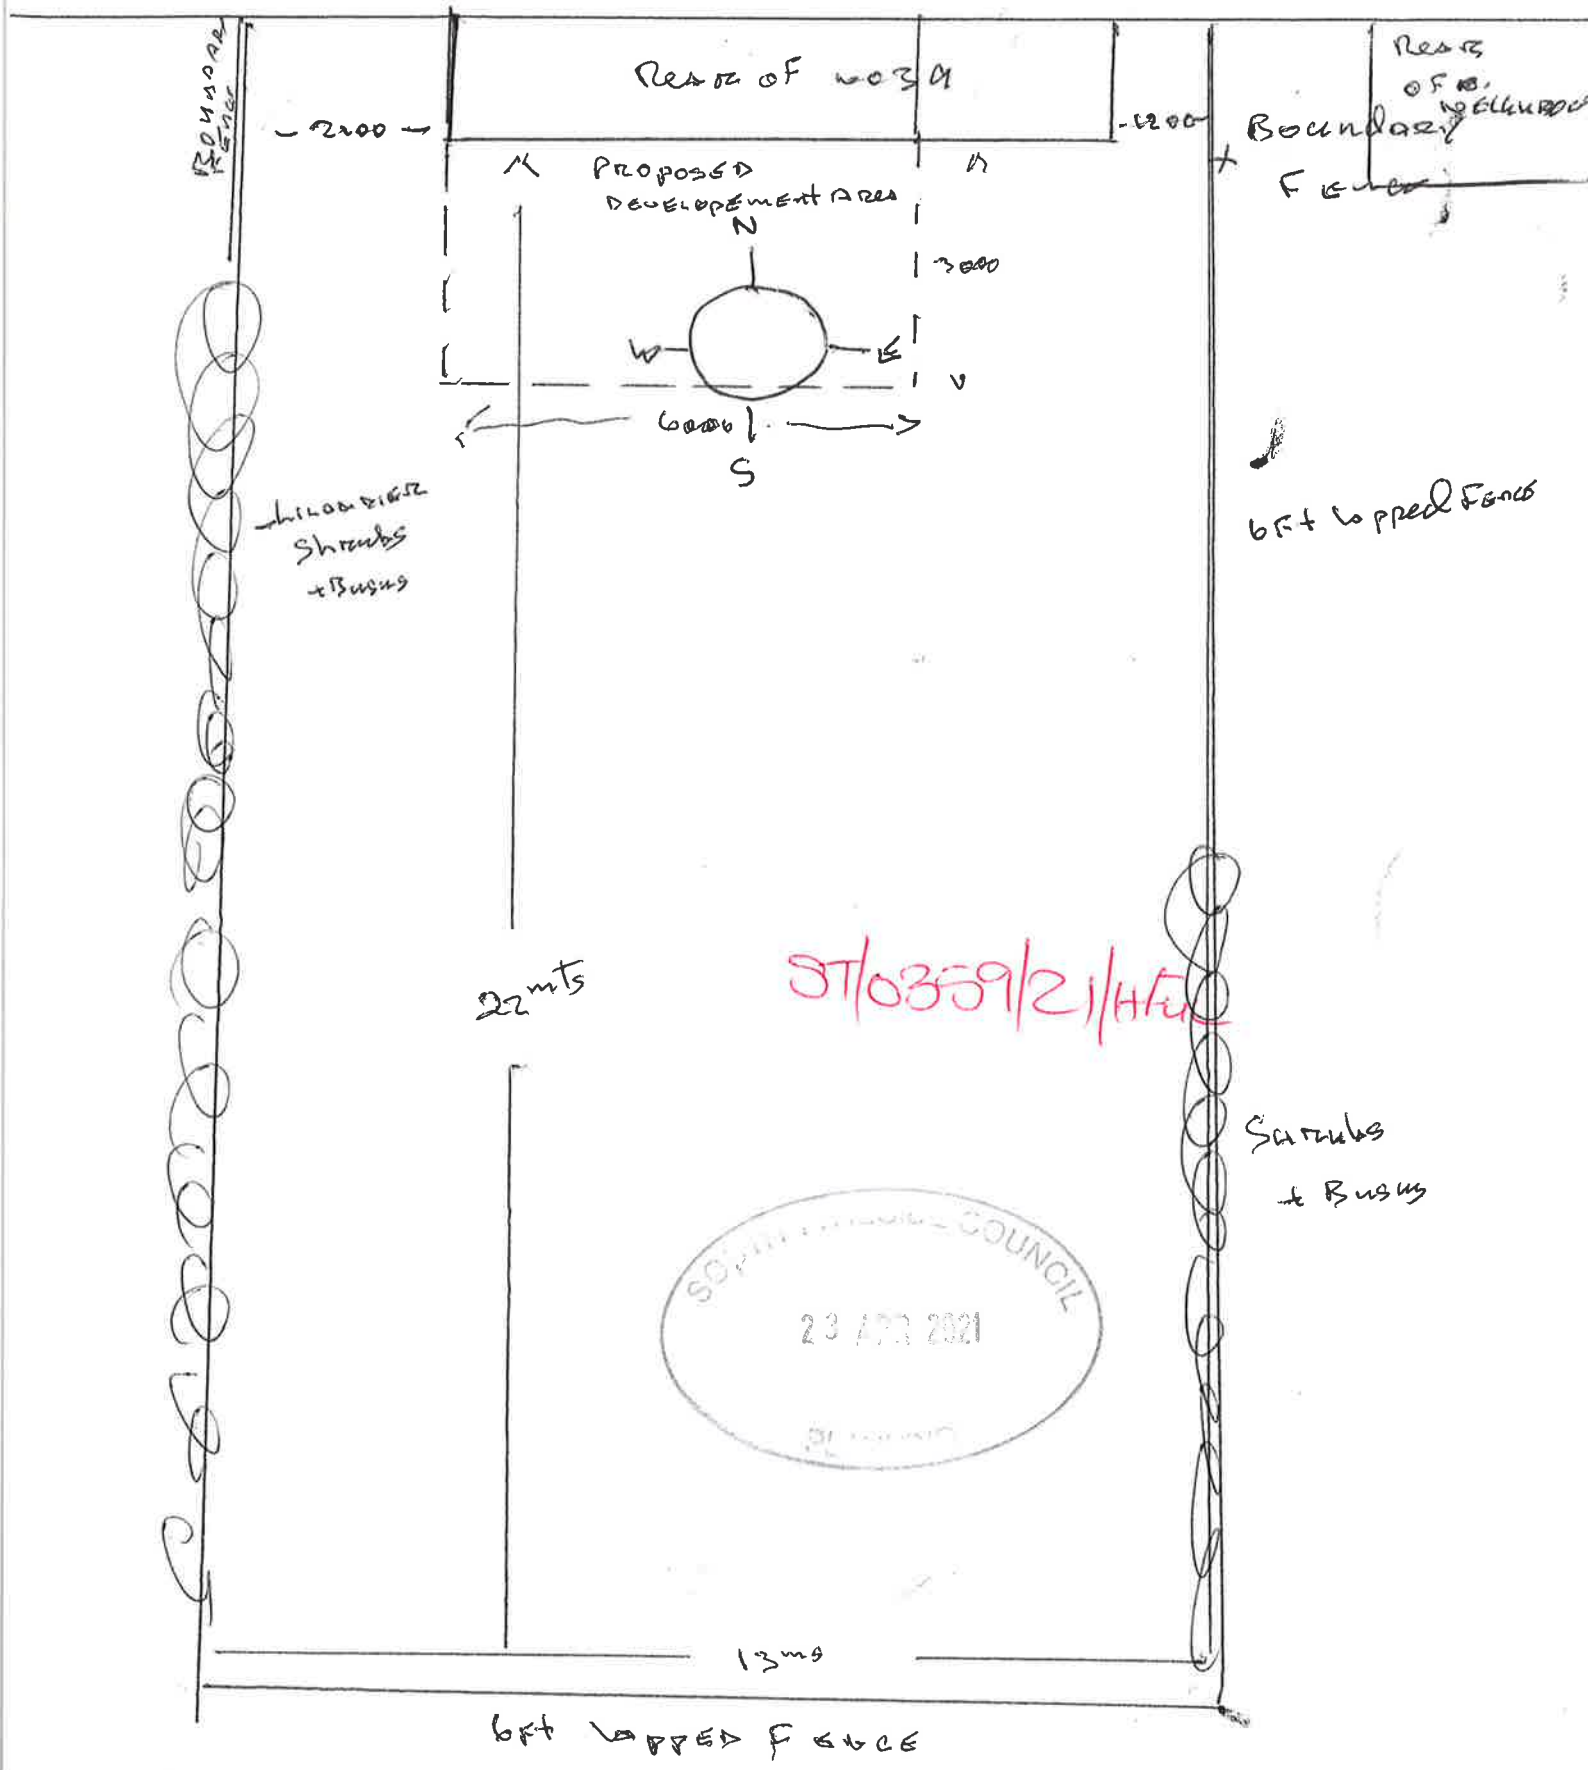

SOUTH TYNESIDE COUNCIL
23 APR 2021
PLANNING