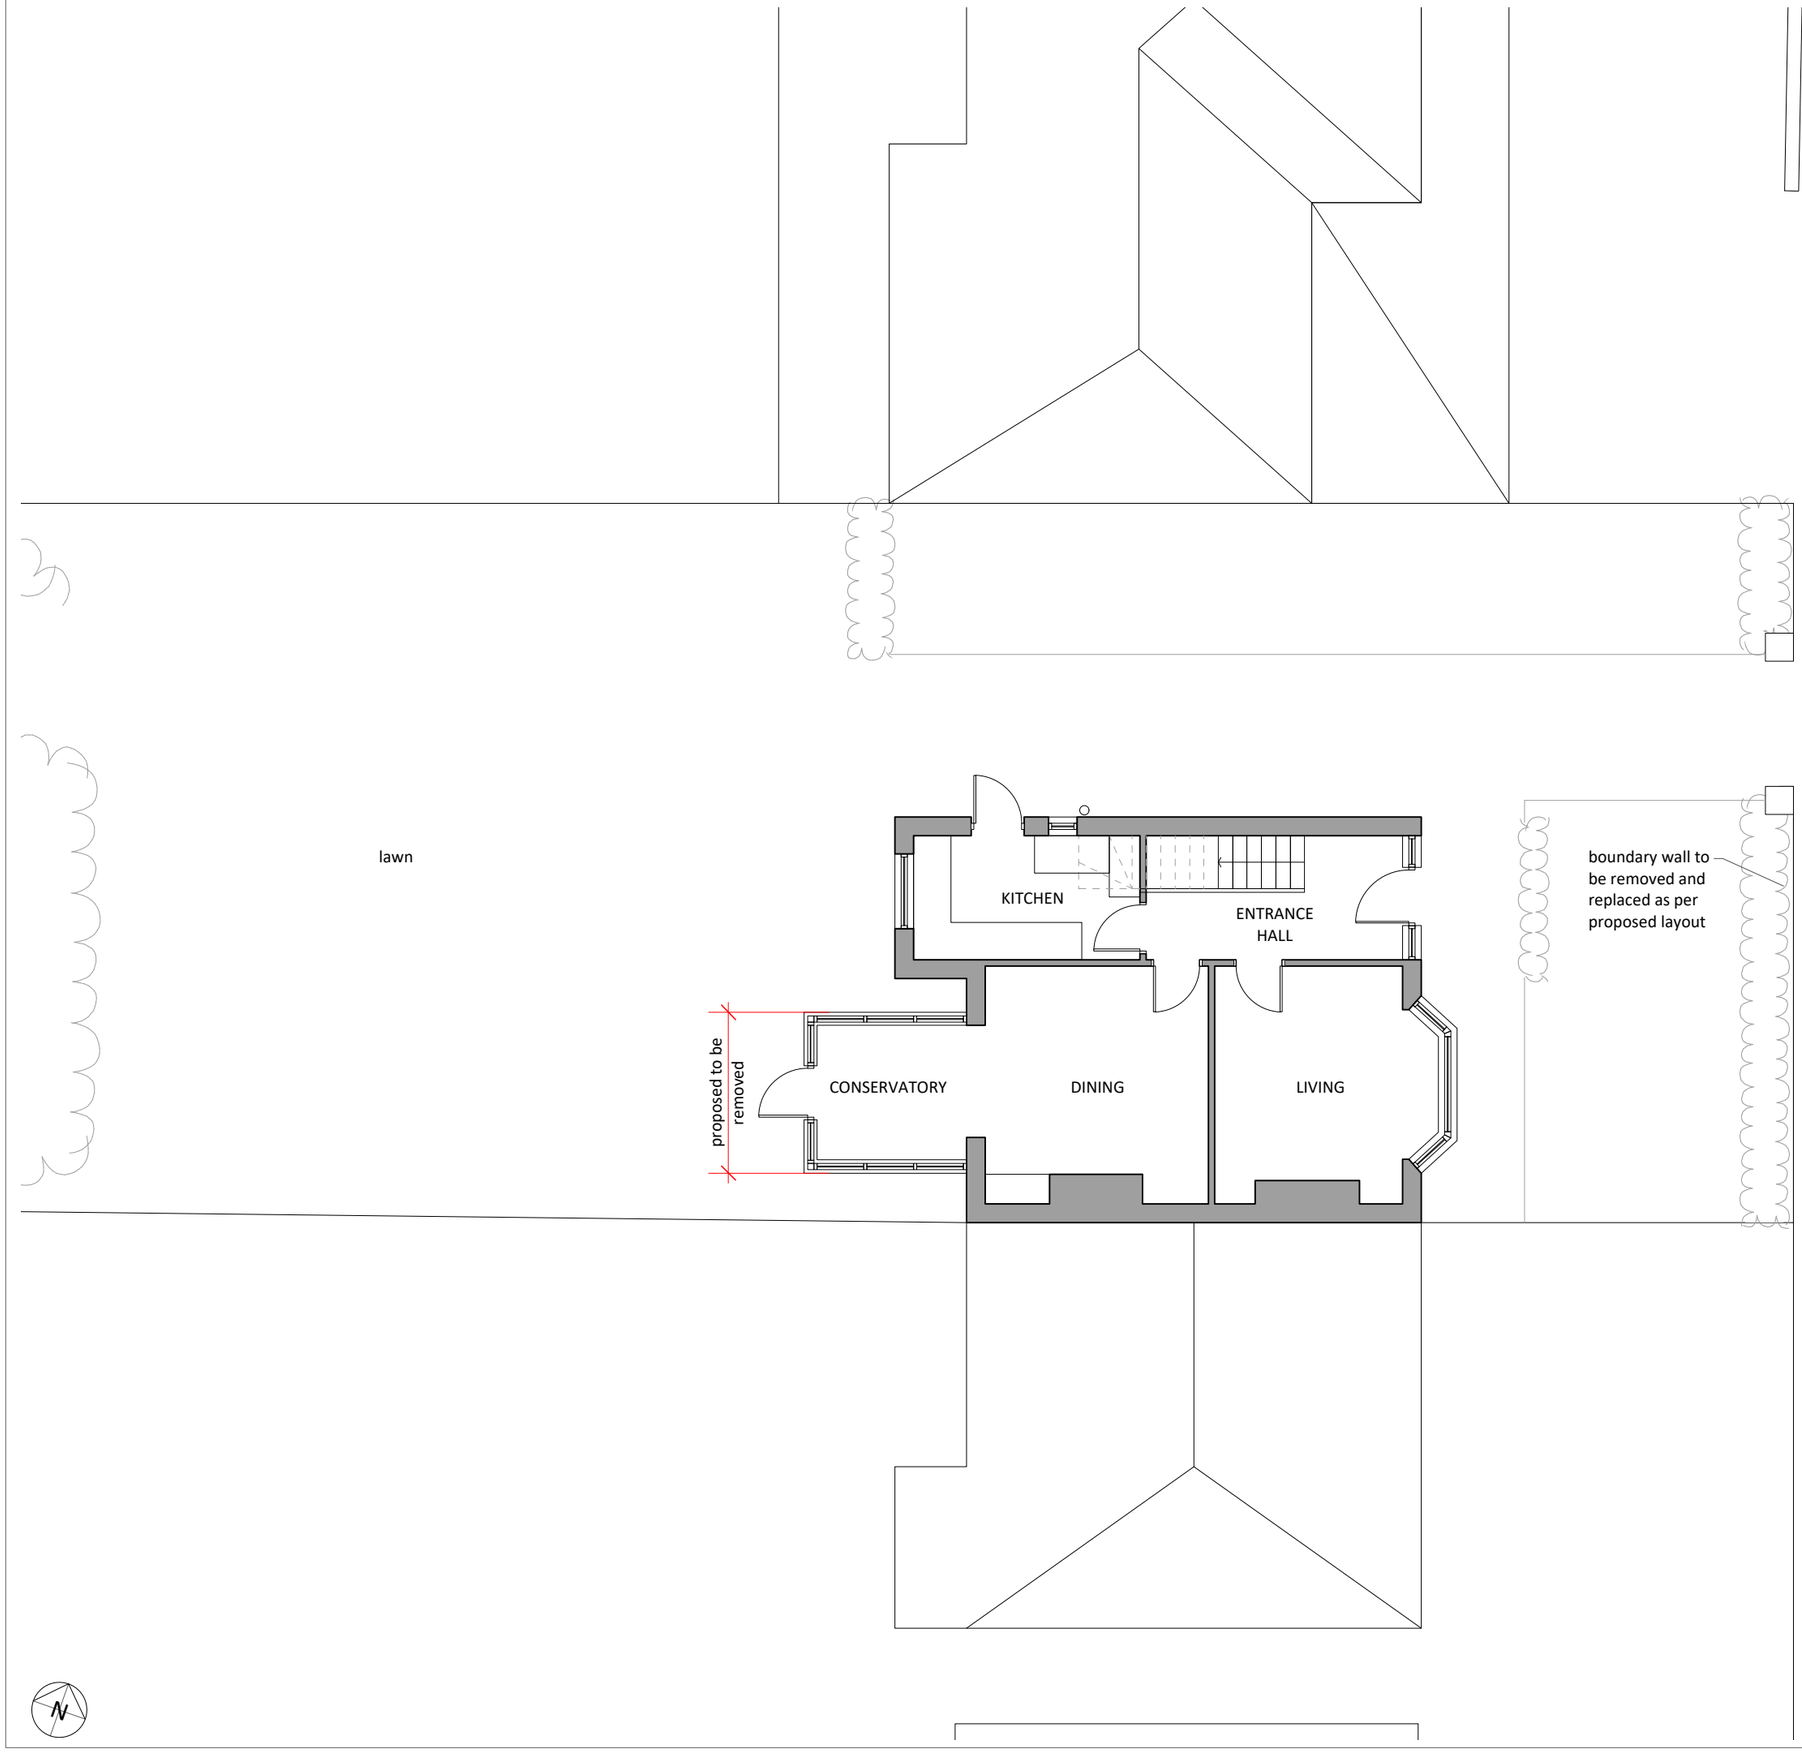


NOTES:
+ do not scale this drawing.
+ dimensions and levels are approximate and need to be checked on site
+ these drawings have been produced to discuss design options only, not for planning or construction purposes.

PROJECT:
29 West Avenue, South Shields

DWG NO:
2016 P02

DWG TITLE:
Existing GF Plan

SCALE:
1:100

DATE ISSUED:
06.04.21