
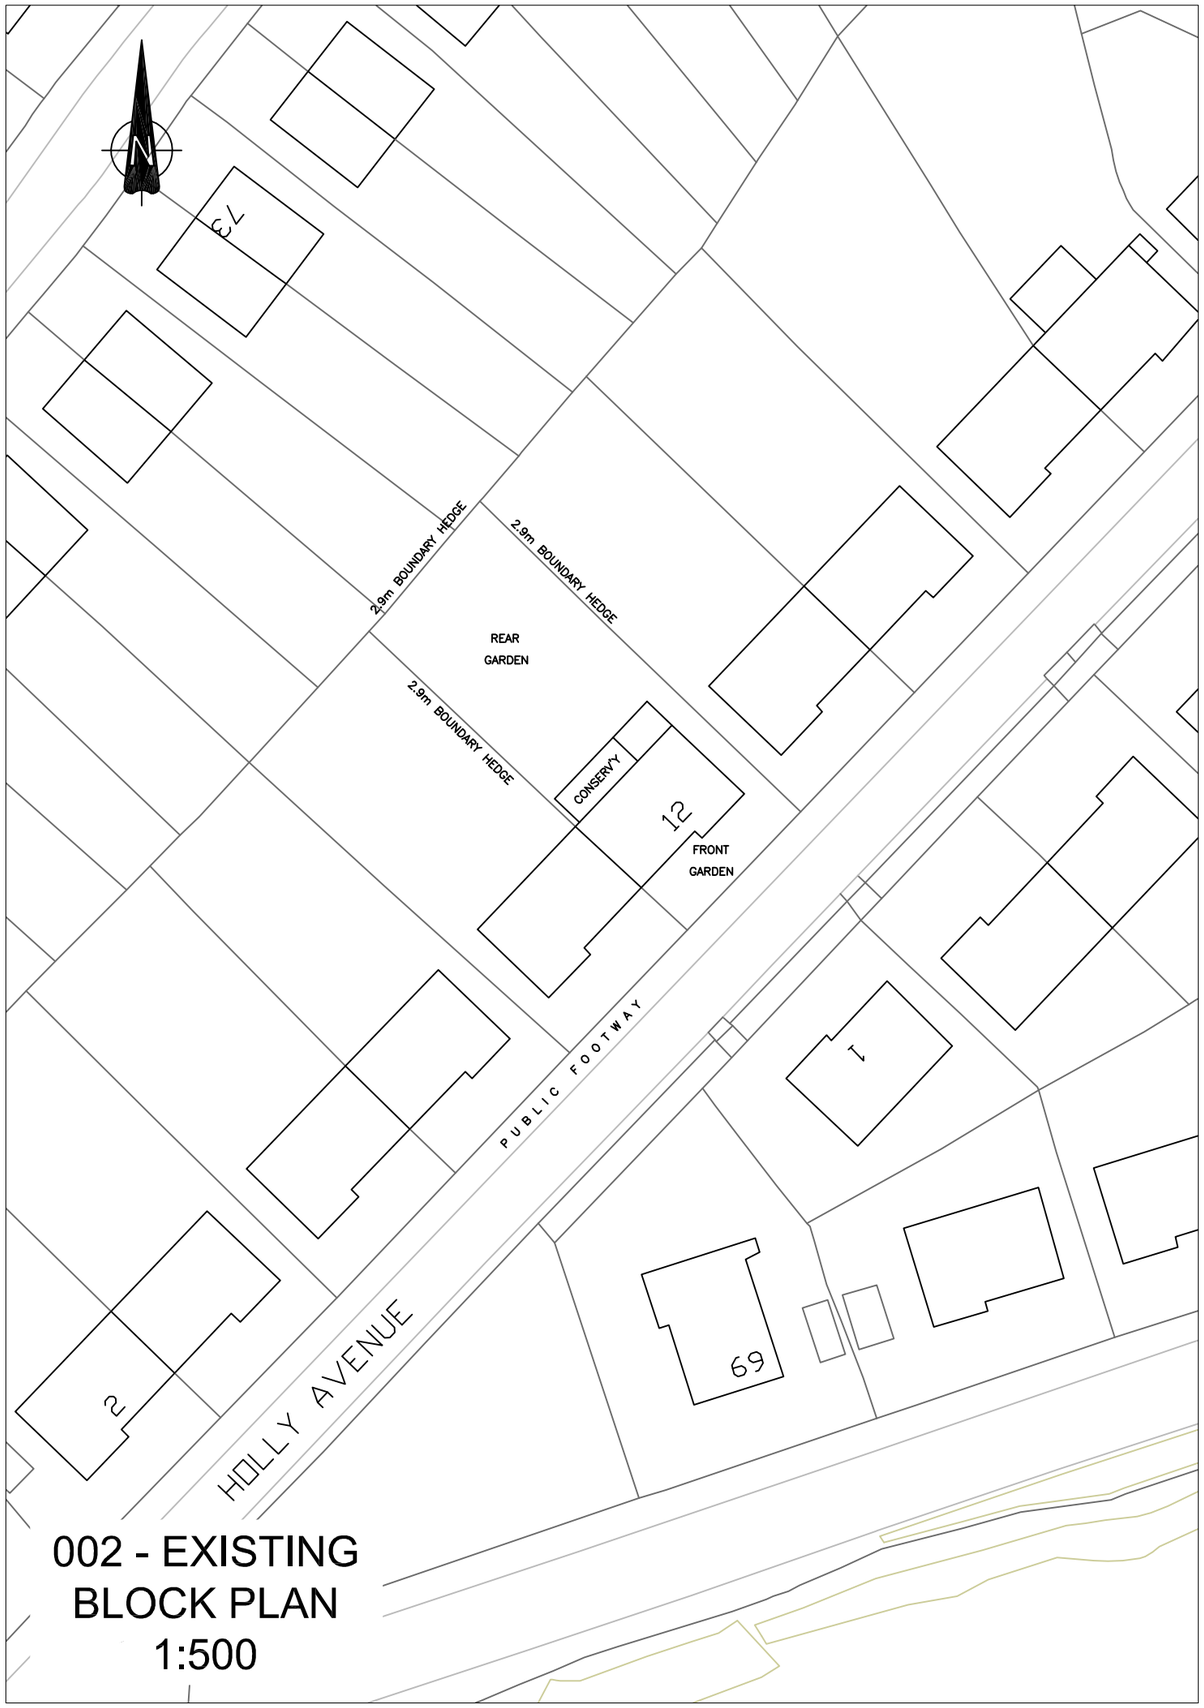


002 - EXISTING
BLOCK PLAN
1:500

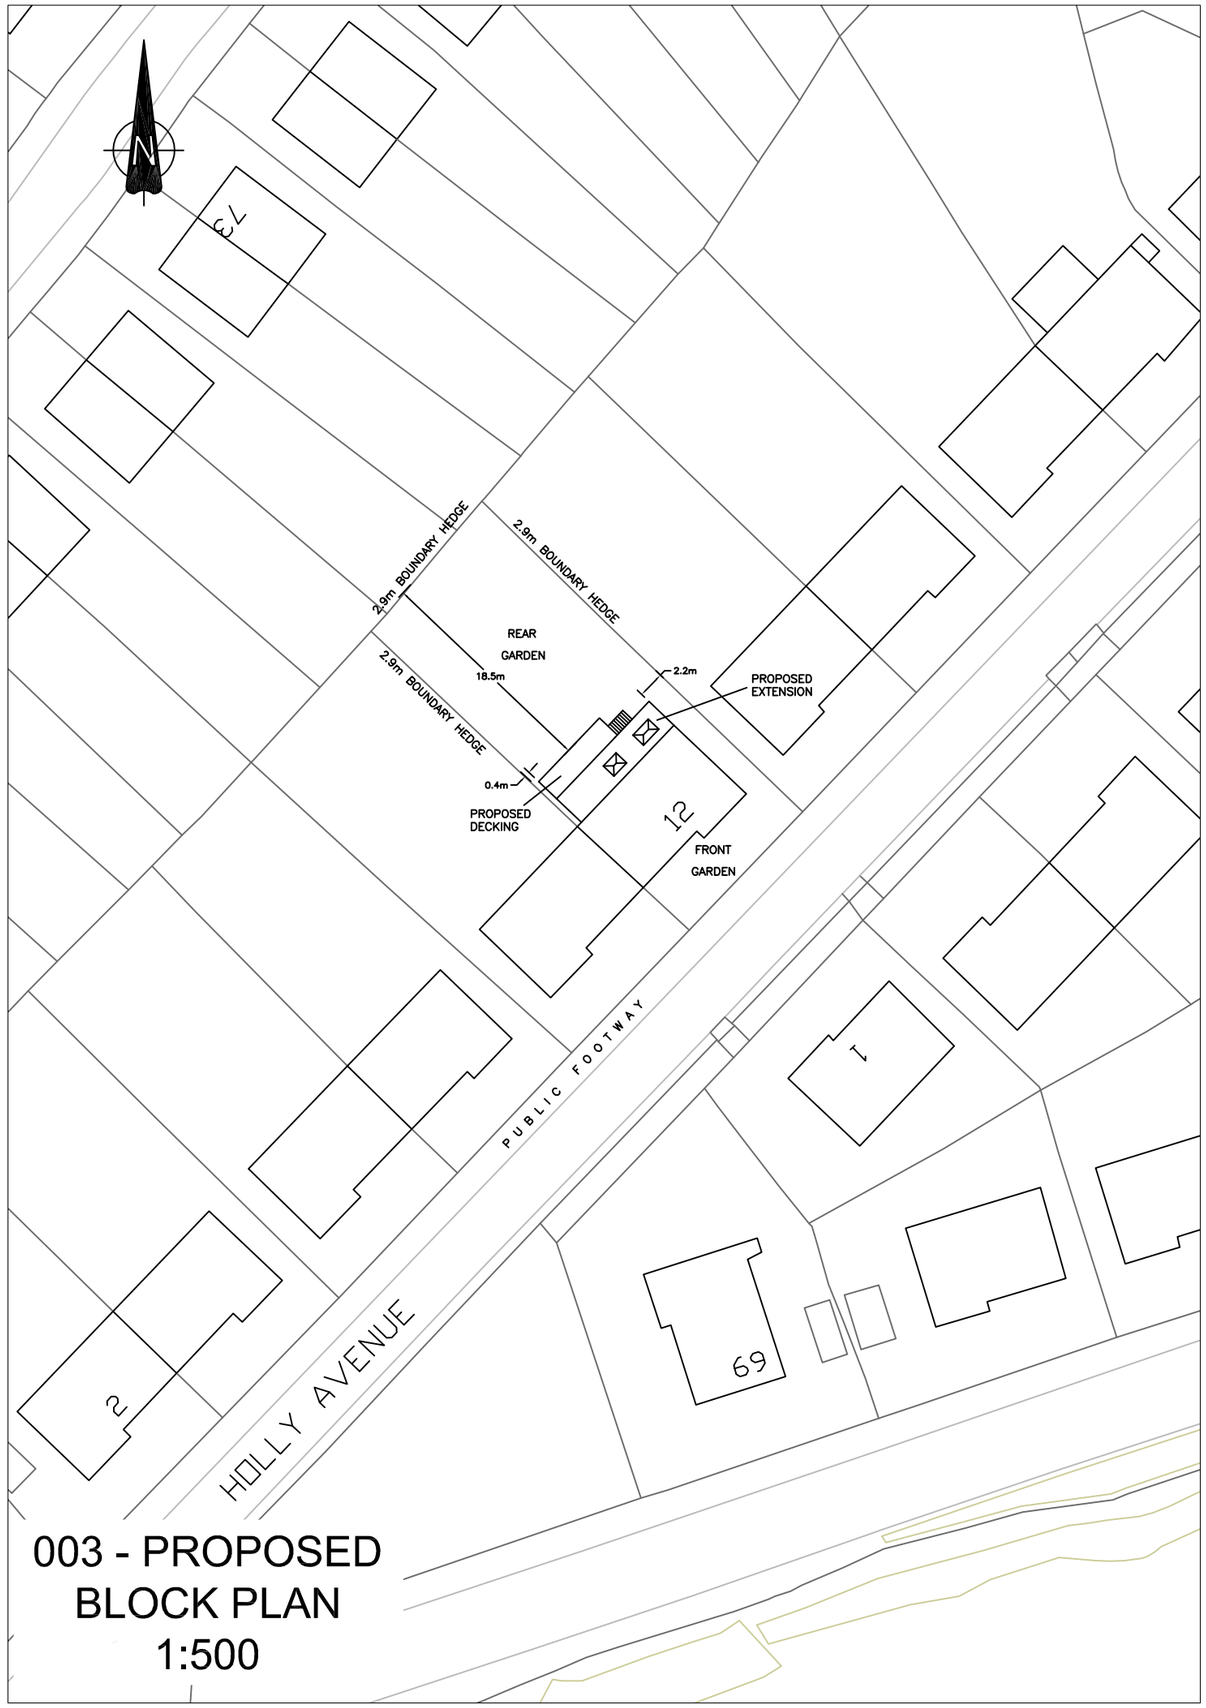

003 - PROPOSED
BLOCK PLAN
1:500