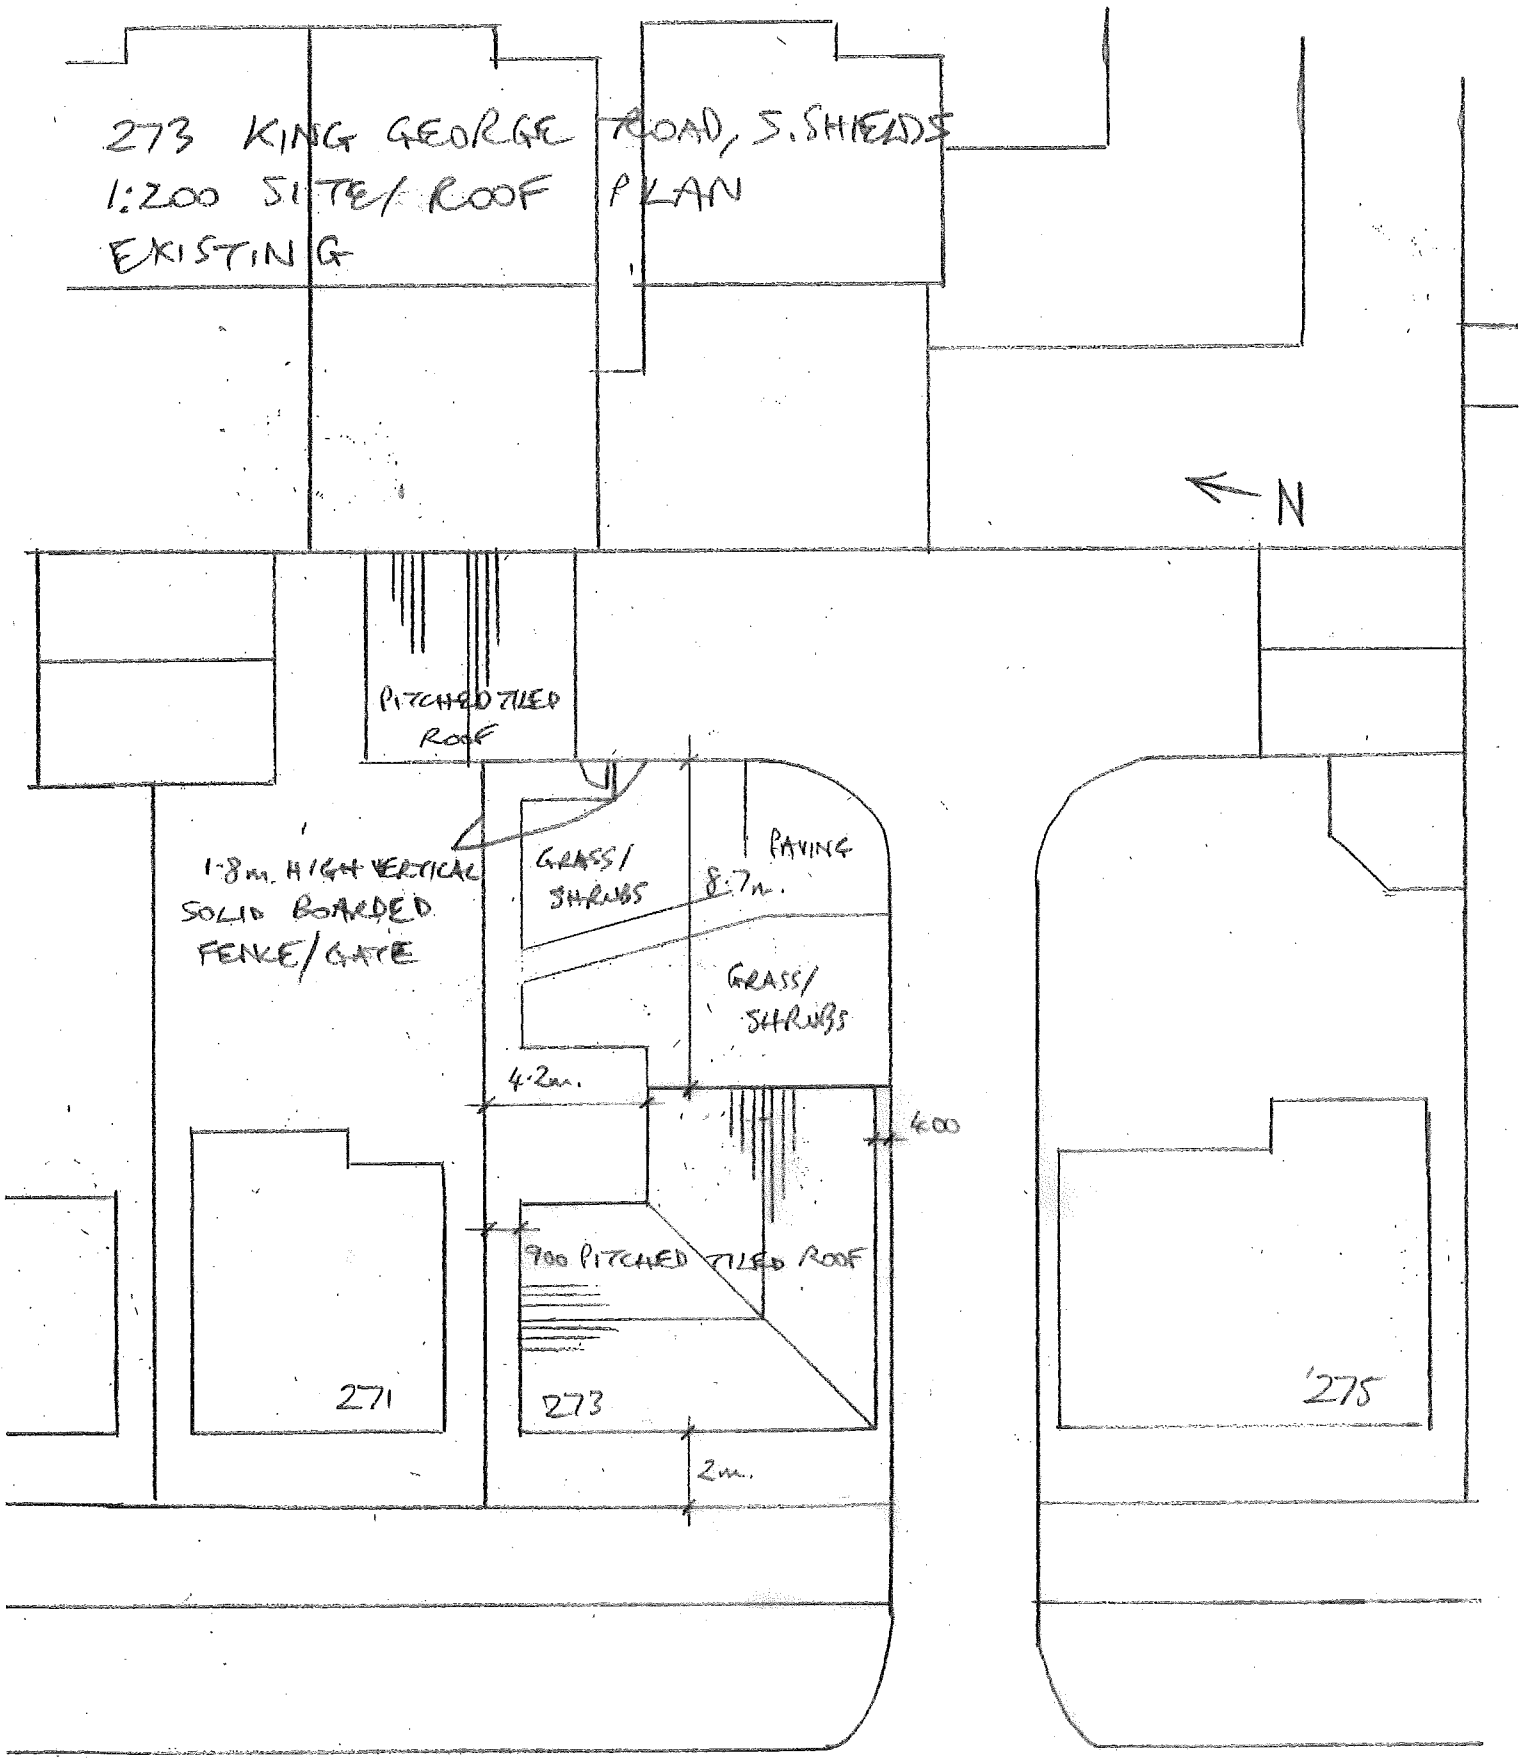

273 KING GEORGE ROAD, S. SHIELDS
1:200 SITE/ROOF PLAN
EXISTING
N
PITCHED TILED ROOF
1·8m. HIGH VERTICAL SOLID BOARDED FENCE/GATE
GRASS/ SHRUBS
PAVING
8·7m.
GRASS/ SHRUBS
4·2m.
600
900 PITCHED TILED ROOF
271
273
275
2m.
KING GEORGE ROAD