Proposed Extension site plan

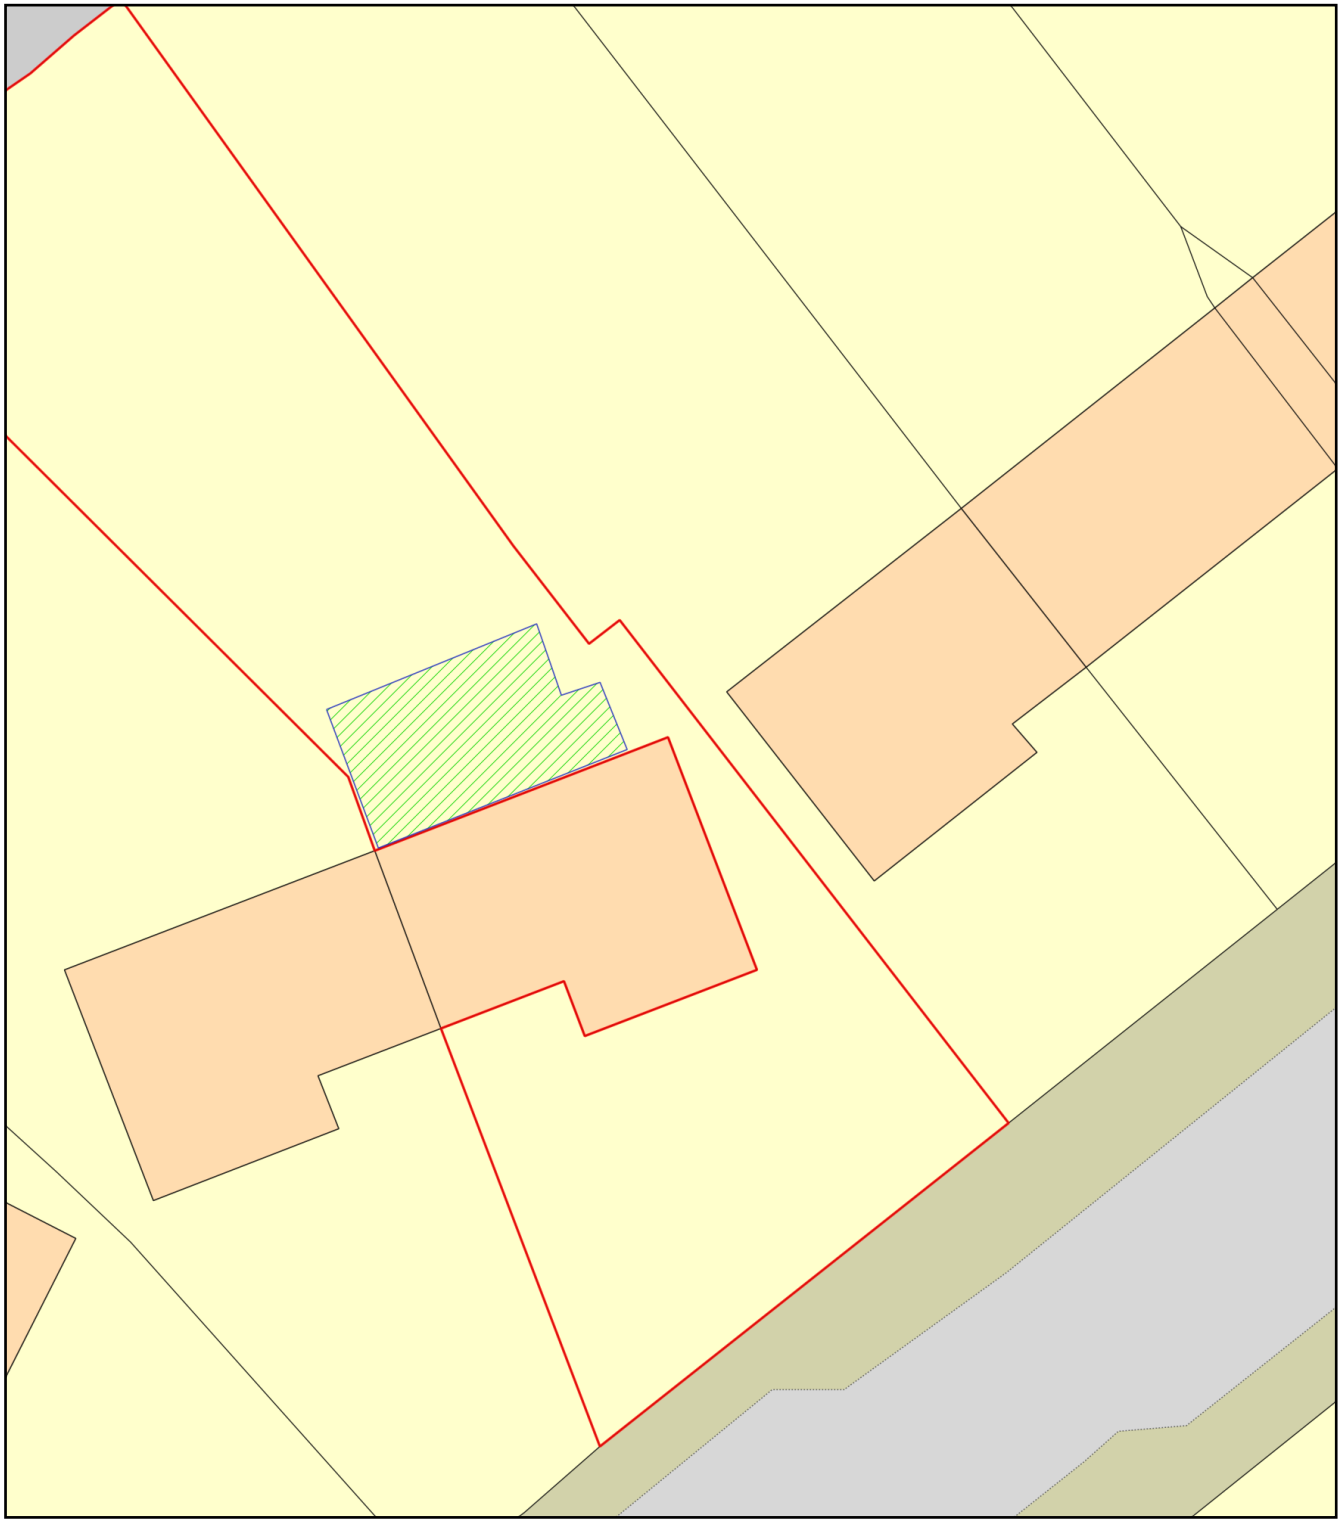

0 10

Metres

N

ReQuestaPlan

Plan Produced for: Julie Spiller

Date Produced: 18 Apr 2021

Plan Reference Number: TQRQM21108123816036

Scale: 1:200 @ A4

© Crown copyright and database rights 2021 OS 100042766