

PROPOSED EXTENSION TO 5 HOLMFIELD AVE., SOUTH SHIELDS
FOR MR. HENSON
DRG NO 1

REN.A. - ROOFLIGHTS

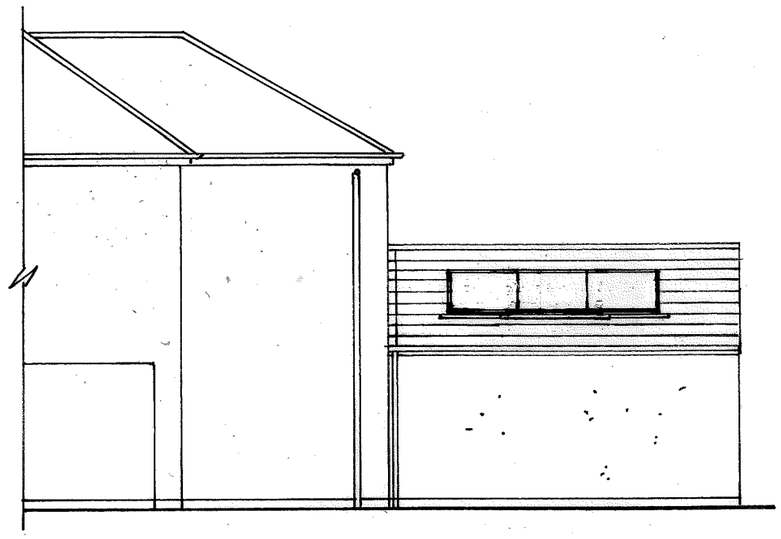


PROPOSED SIDES 1:100

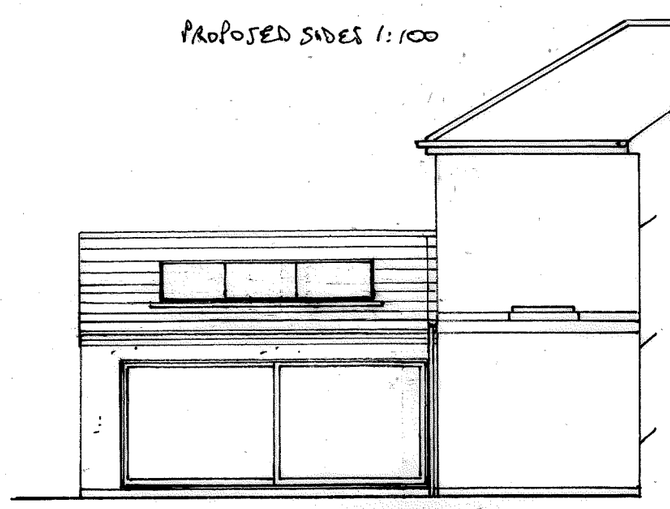

PROPOSED REAR 1:100

ROOF TILES, RENDER, WHITE UPVC RW GOODS/ FASCIAS AND DOOR/WINDOW FRAMING TO MATCH EXISTING AS CLOSELY AS POSSIBLE

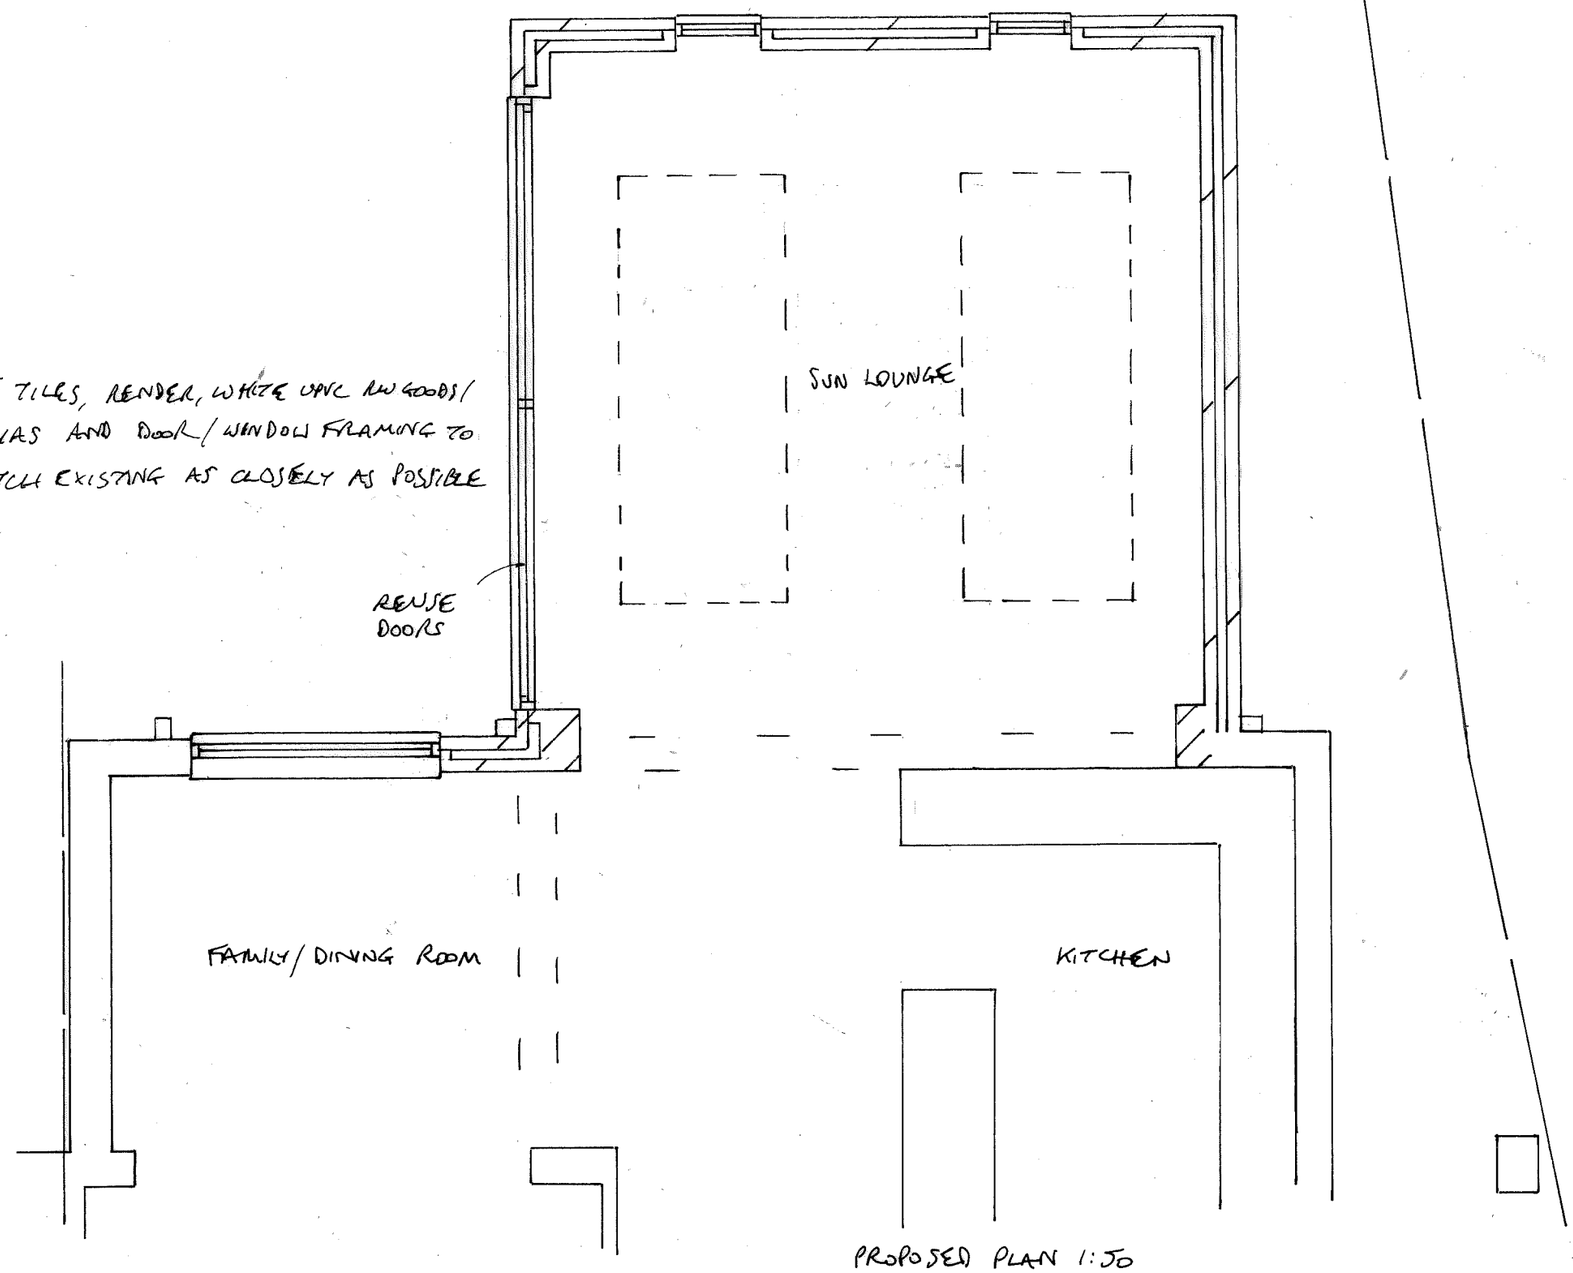

PROPOSED PLAN 1:50