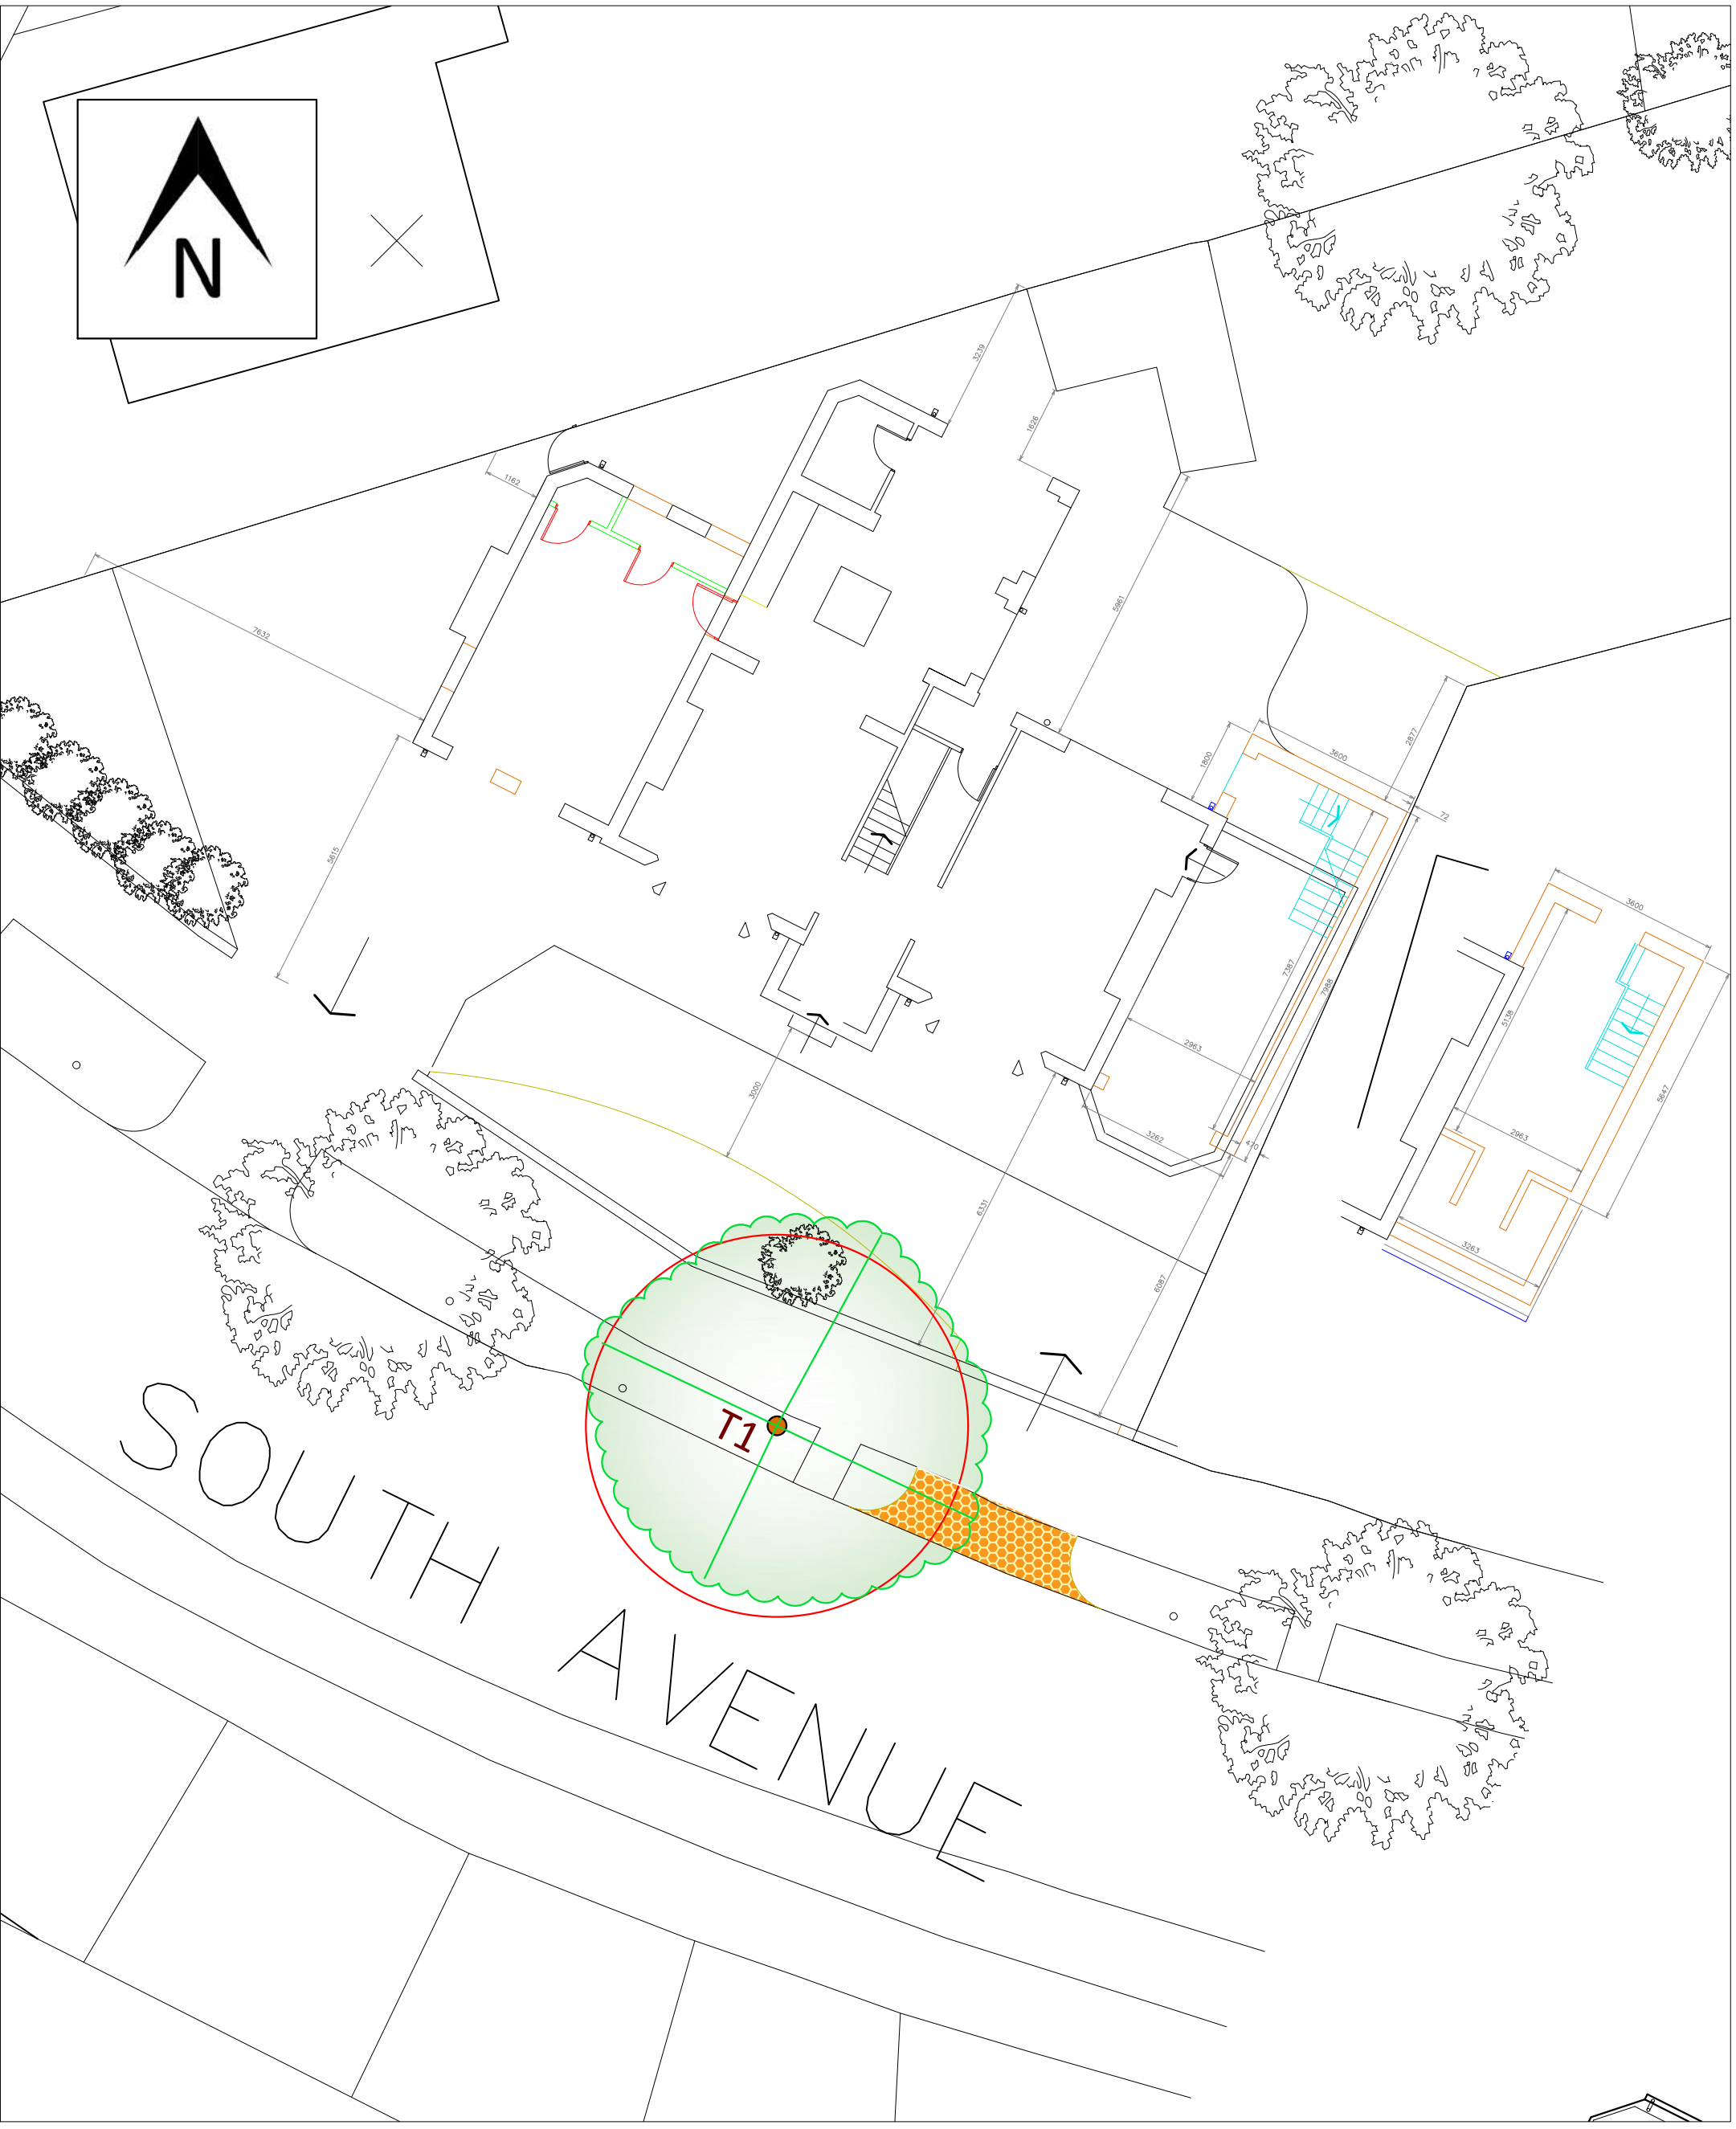


Tree Location

RPA (Root Protection Area)

Canopy Spread

Honeycomb Permeable Surfacing

Dwg No.0010633/P1

Date: 8th September 2021

Scale: NTS

Project: 8 South Avenue

Client: Mario Minchella Architects

BATSON GROUNDCARE
Environment Experts

Batson Groundcare Ltd
Unit 1
Inkerman Road
Tow Law, Bishop Auckland
County Durham
DL13 4QB

t: 01388 730 257
f: 01388 731 332
e: info@batsonltd.co.uk
w: batsonltd.co.uk