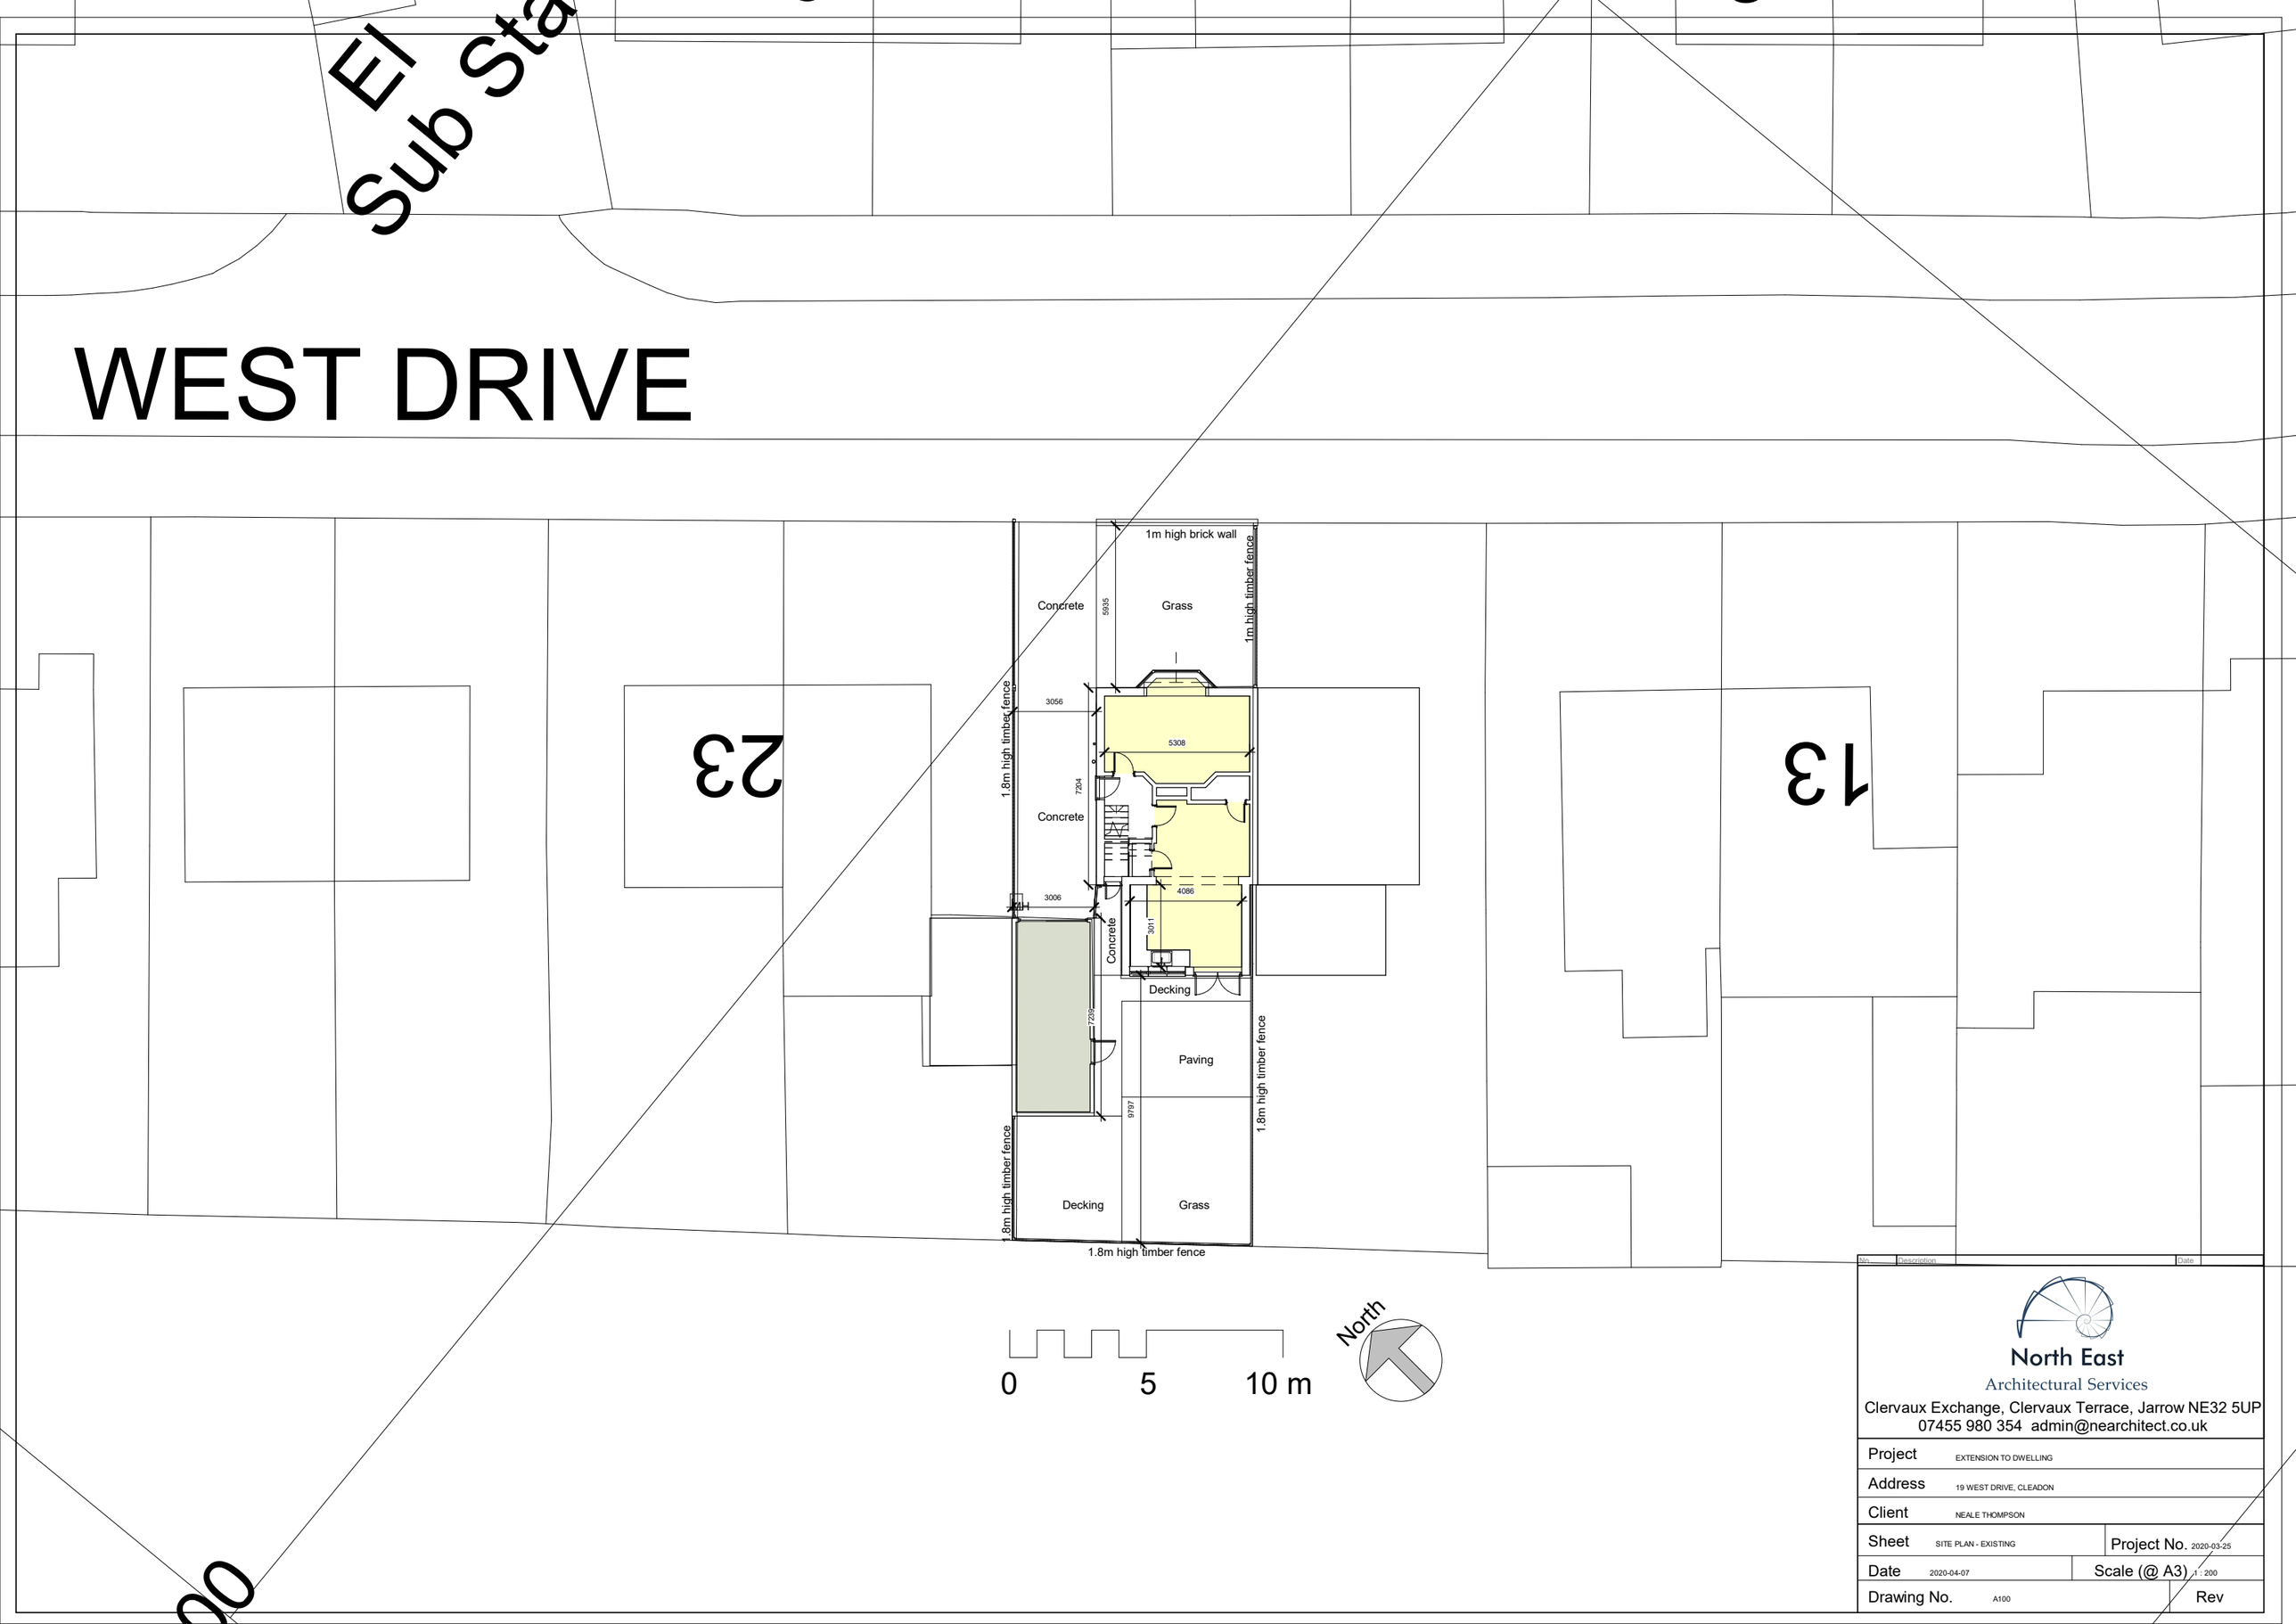

No.	Description	Date

North East
Architectural Services
Clervaux Exchange, Clervaux Terrace, Jarrow NE32 5UP
07455 980 354 admin@nearchitect.co.uk

Project	EXTENSION TO DWELLING		
Address	19 WEST DRIVE, CLEADON		
Client	NEALE THOMPSON		
Sheet	SITE PLAN - EXISTING	Project No.	2020-03-25
Date	2020-04-07	Scale (@ A3)	1 : 200
Drawing No.	A100	Rev	