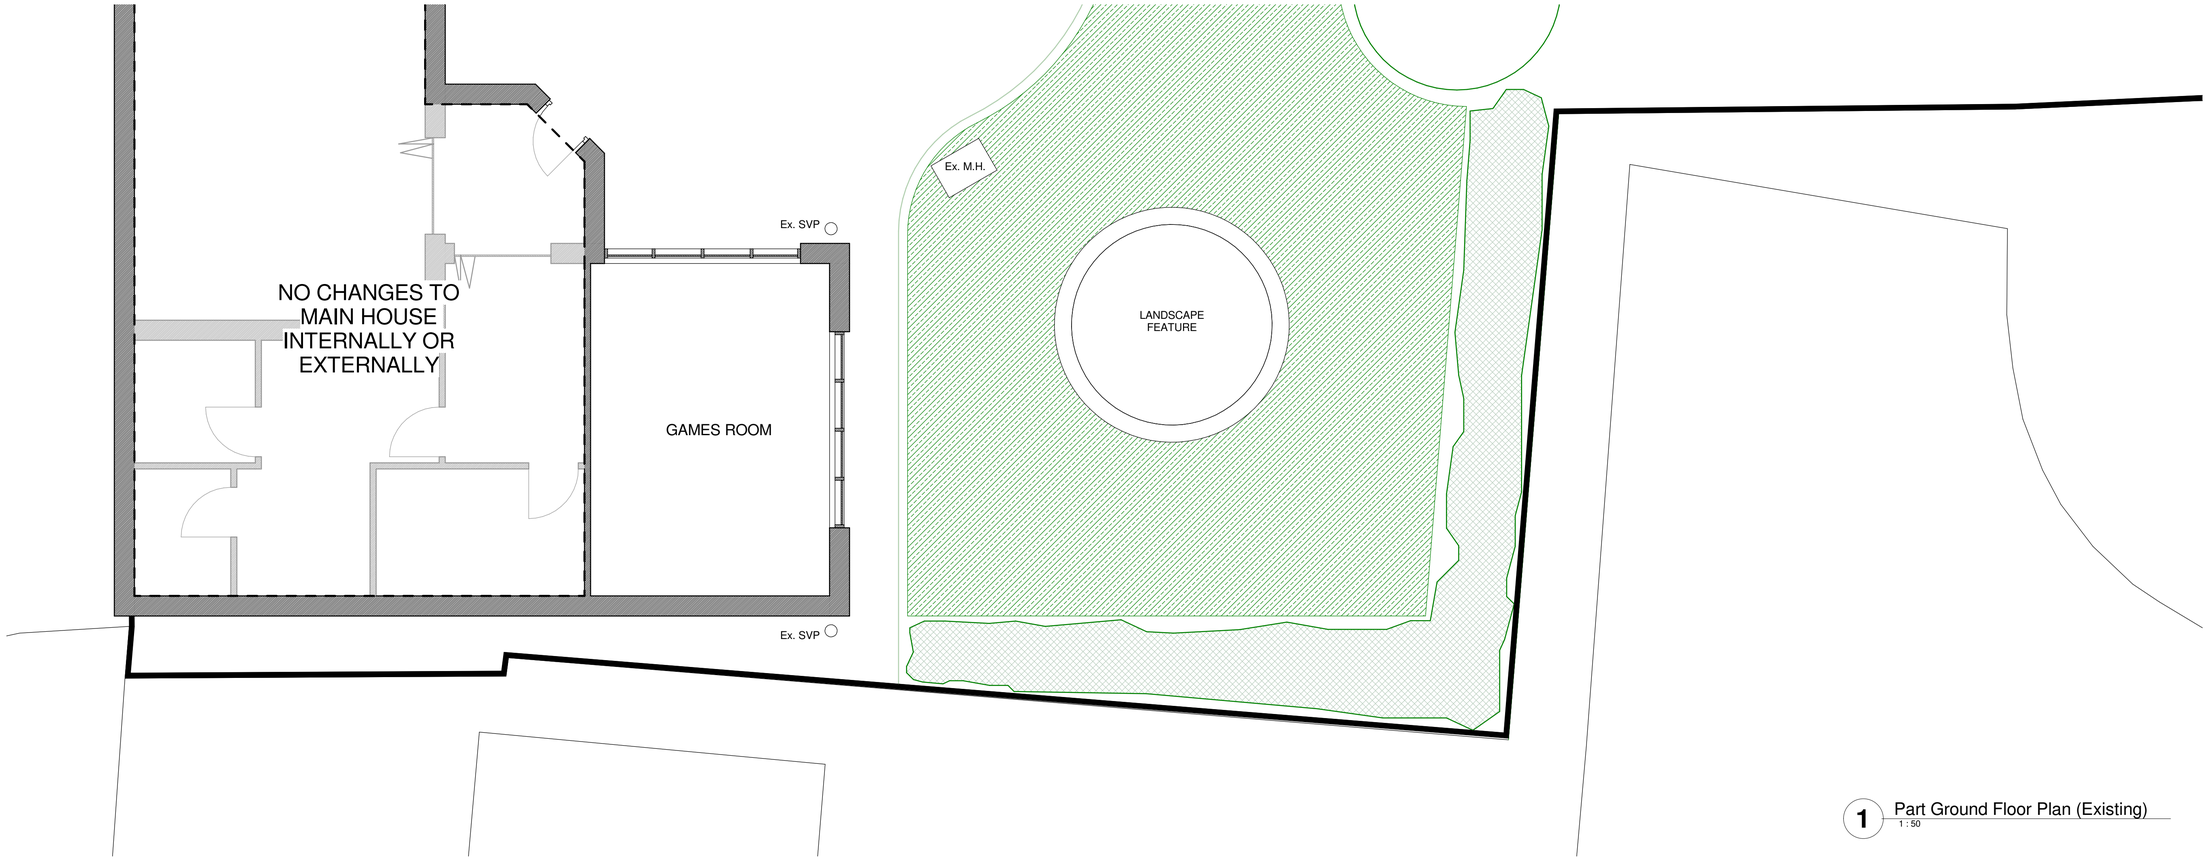

1 Part Ground Floor Plan (Existing)
1 : 50

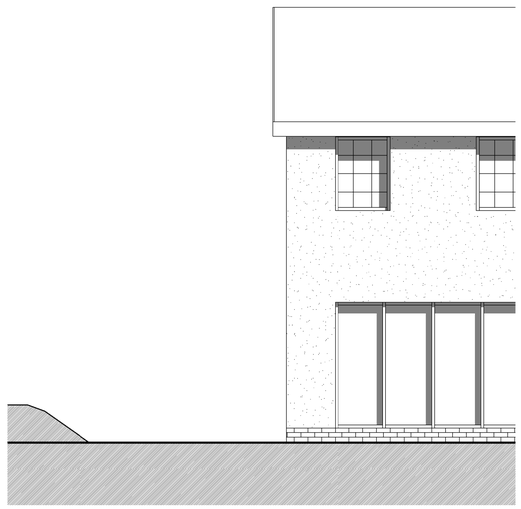

2 Part Front Elevation (Existing)
1 : 50

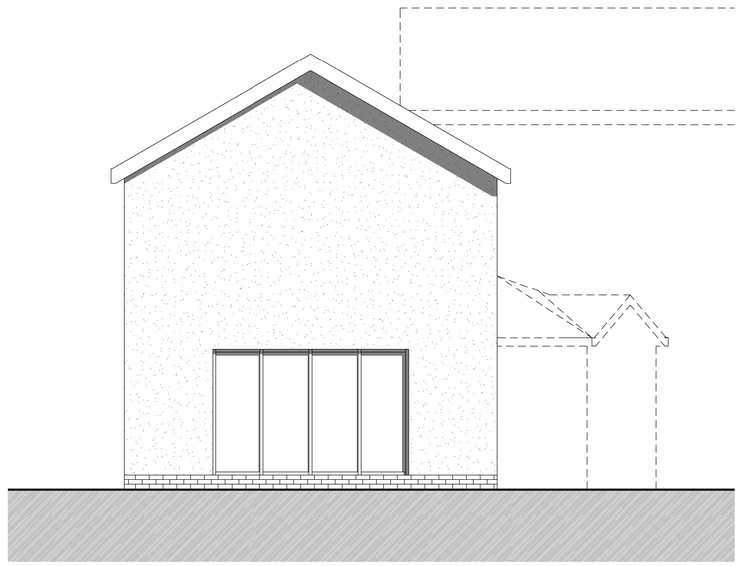

3 Side Gable Elevation (Existing)
1 : 50

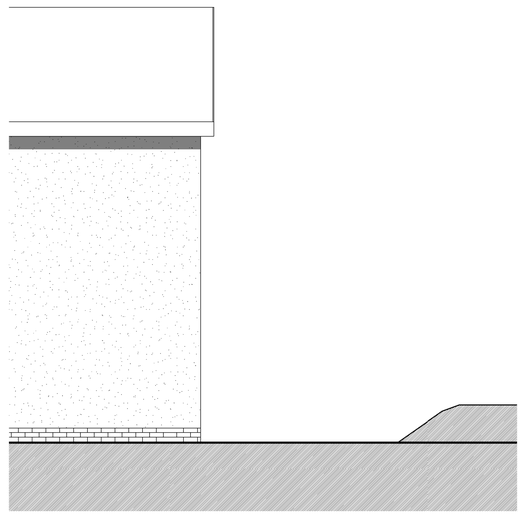

4 Part Rear Elevation (Existing)
1 : 50

Rev	Description	Date

REVISION

STAGE

DESCRIPTION

Extension to residential dwellinghouse @ The Old Mill House, West Boldon, Tyne and Wear NE36 0QY

TITLE

Existing Plans / Elevations

PROJECT

OLD MILL HOUSE

PROJECT NUMBER	DRAWING NUMBER	DRAWN BY
3428	A101	ACW
DATE	SCALE (@ A1)	CHECKED BY
13/04/21	1 : 50	MM

mario minchella architects

UNIT 4, WITNEY WAY, HI-TECH VILLAGE,
BOLDON BUSINESS PARK,
TYNE AND WEAR
NE35 9PE

T:0191 3002227 E.info@m-m-a.net

THIS DRAWING IS COPYRIGHT OF MARIO MINCHELLA ARCHITECTS

NOT TO BE SCALED, ALL DIMENSIONS TO BE CHECKED ON SITE