1 Existing 3D 01

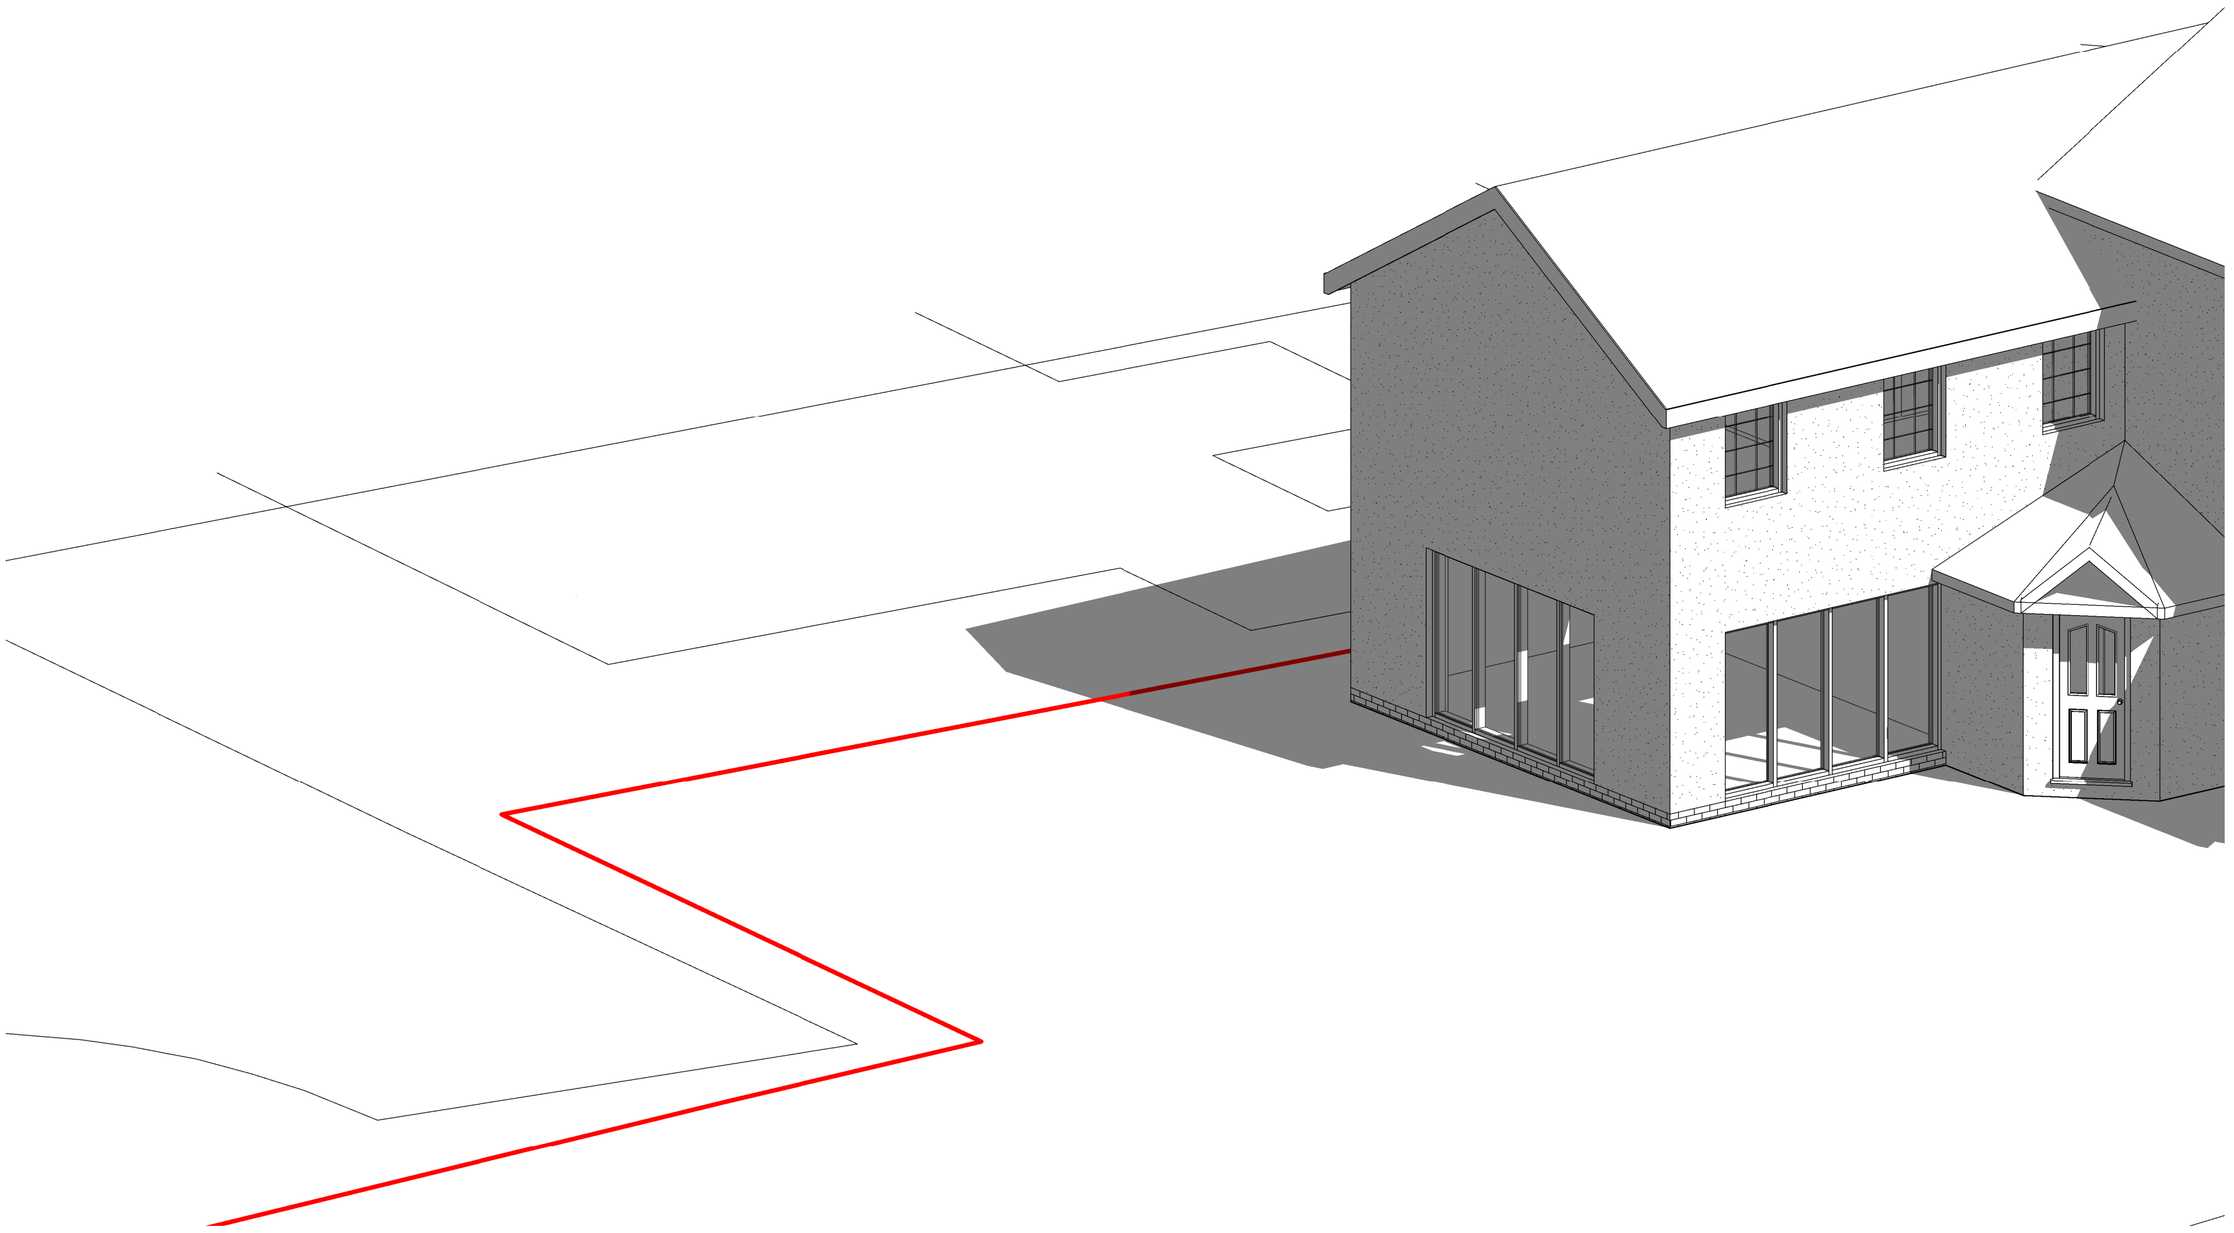

2 Proposed 3D 01

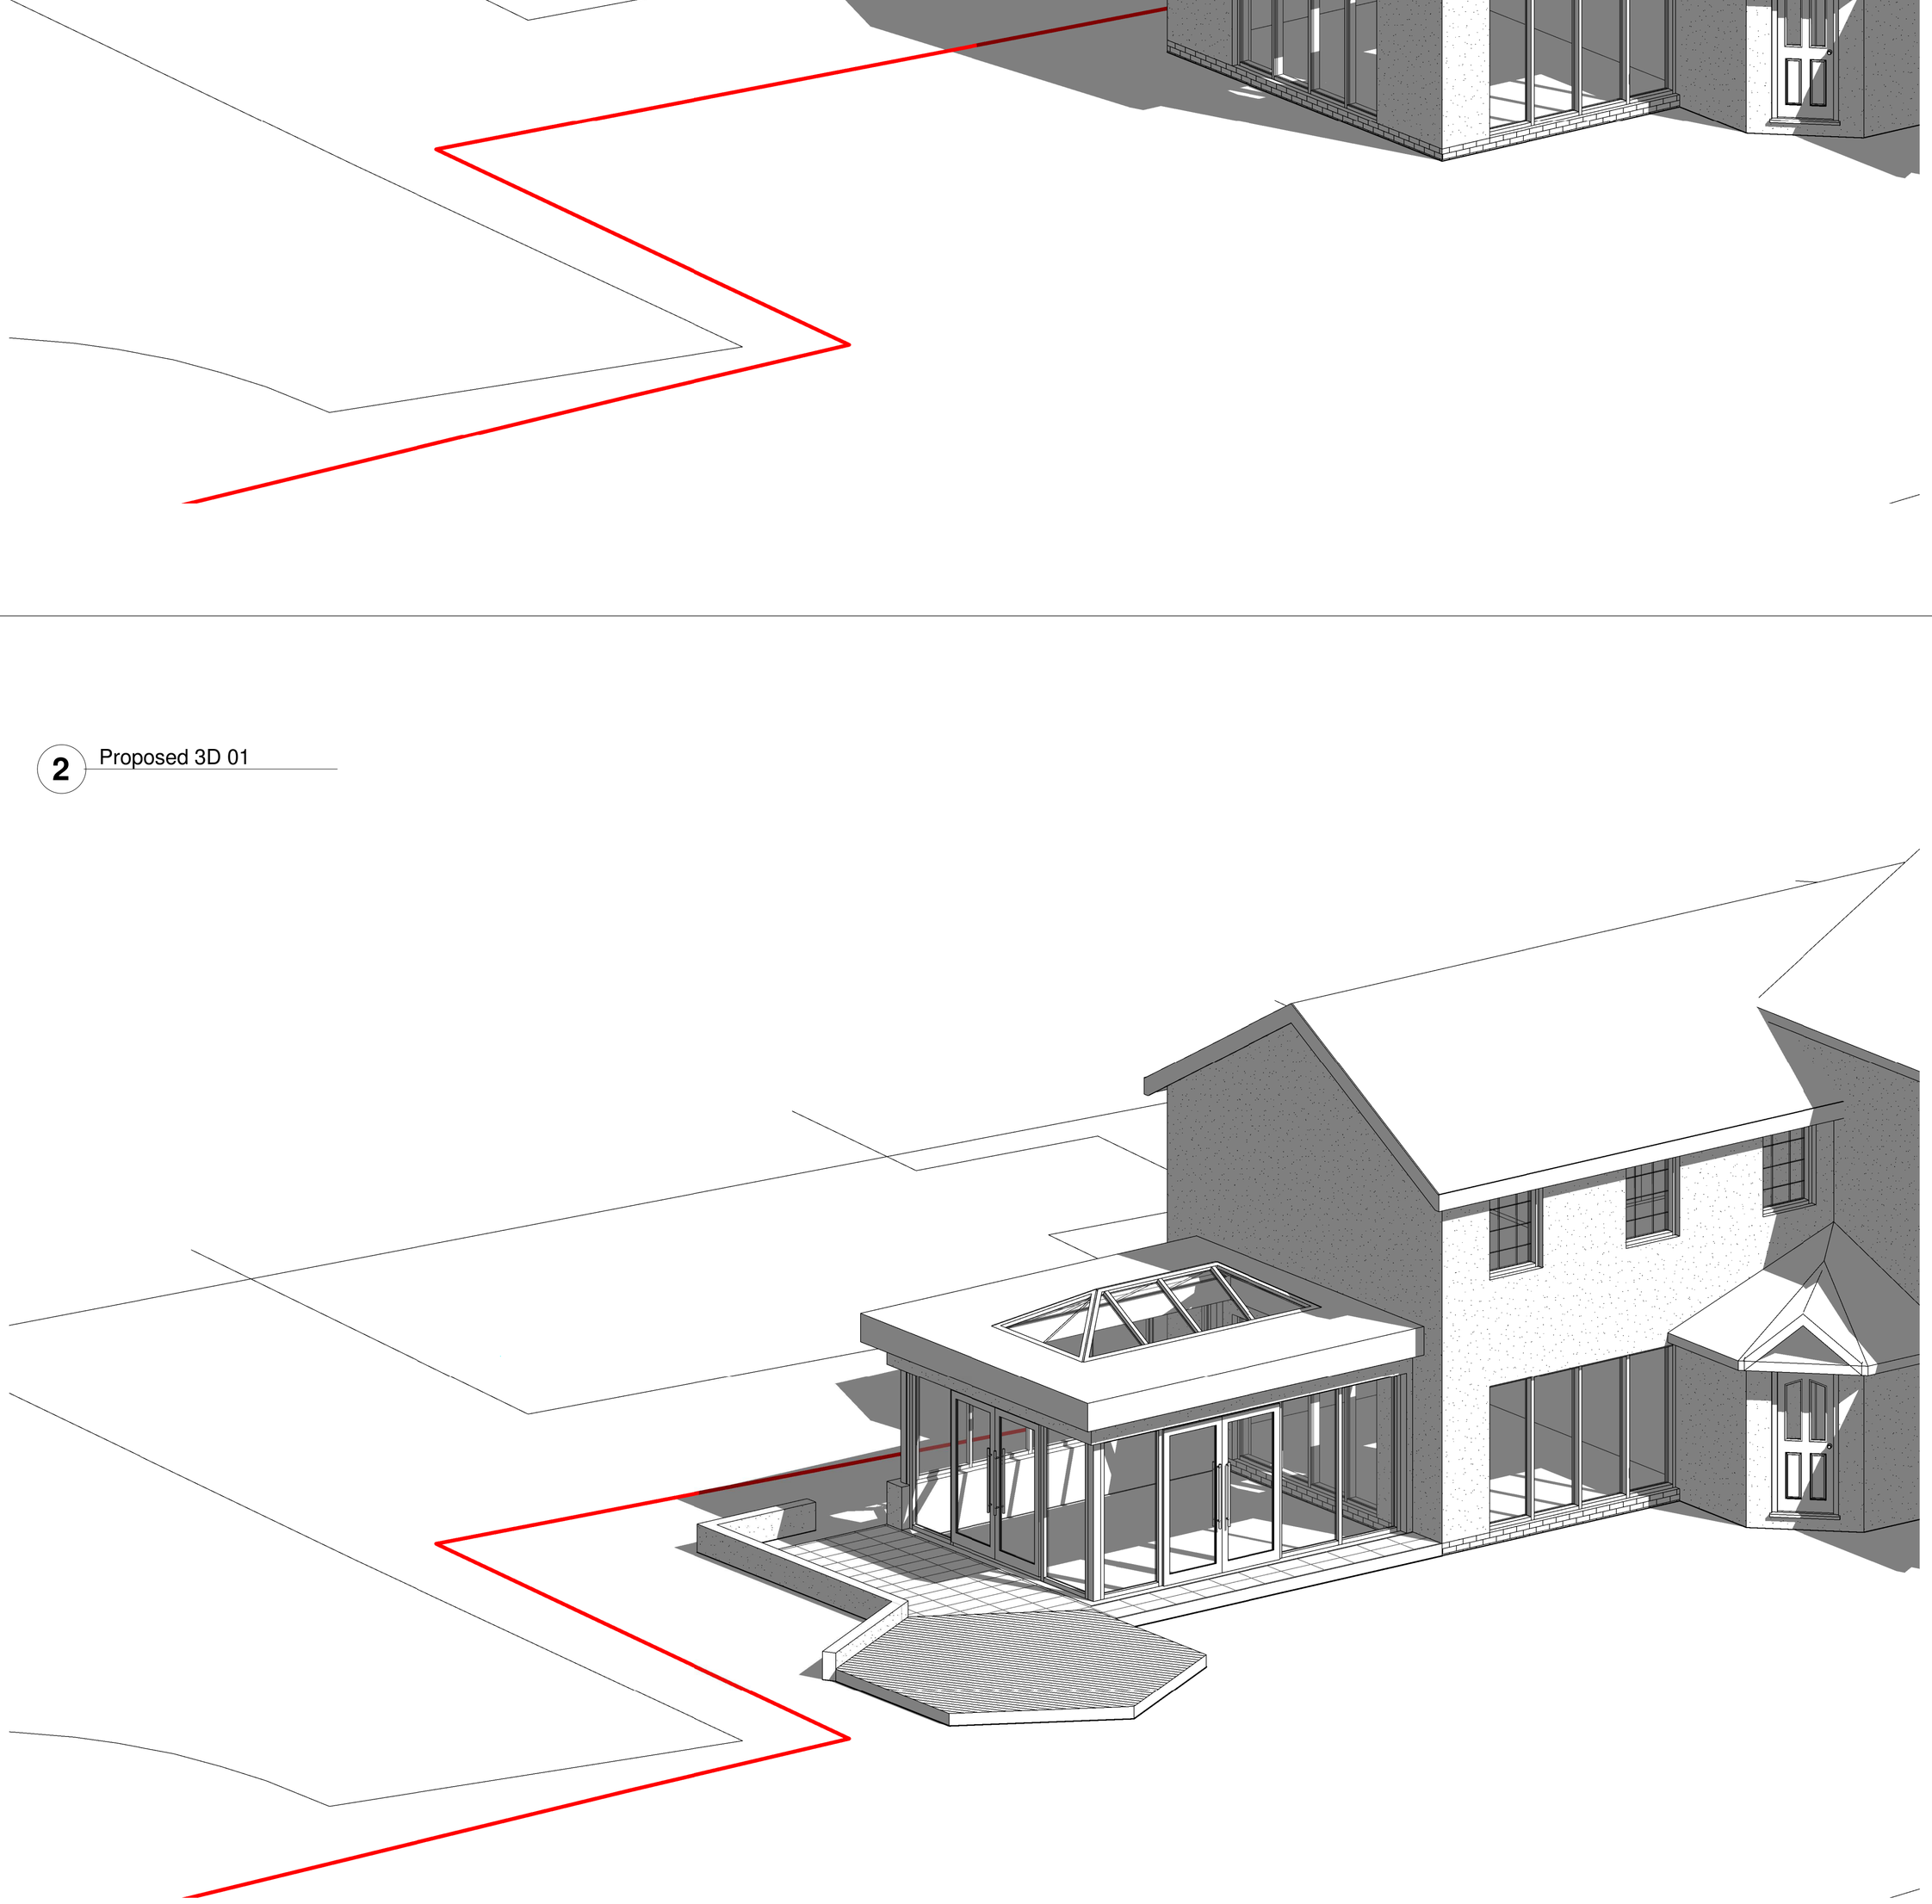

mario minchella architects

UNIT 4, WITNEY WAY, HI-TECH VILLAGE,
BOLDON BUSINESS PARK,
TYNE AND WEAR
NE35 9PE

T:0191 3002227 E.info@m-m-a.net

PROJECT
OLD MILL HOUSE

PROJECT NUMBER	DRAWING NUMBER	DRAWN BY
3428	A103	ACW
DATE	SCALE (@ A1)	CHECKED BY
14/04/21		MM

REVISION
A

STAGE

NOT TO BE SCALED, ALL DIMENSIONS TO BE CHECKED ON SITE

THIS DRAWING IS COPYRIGHT OF MARIO MINCHELLA ARCHITECTS

TITLE
Existing+Proposed 3D Views

DESCRIPTION
Extension to residential dwellinghouse @ The Old Mill House, West Boldon, Tyne and Wear NE36 0QY

Rev	Description	Date
A	Design revisions following client meeting	29/04/21