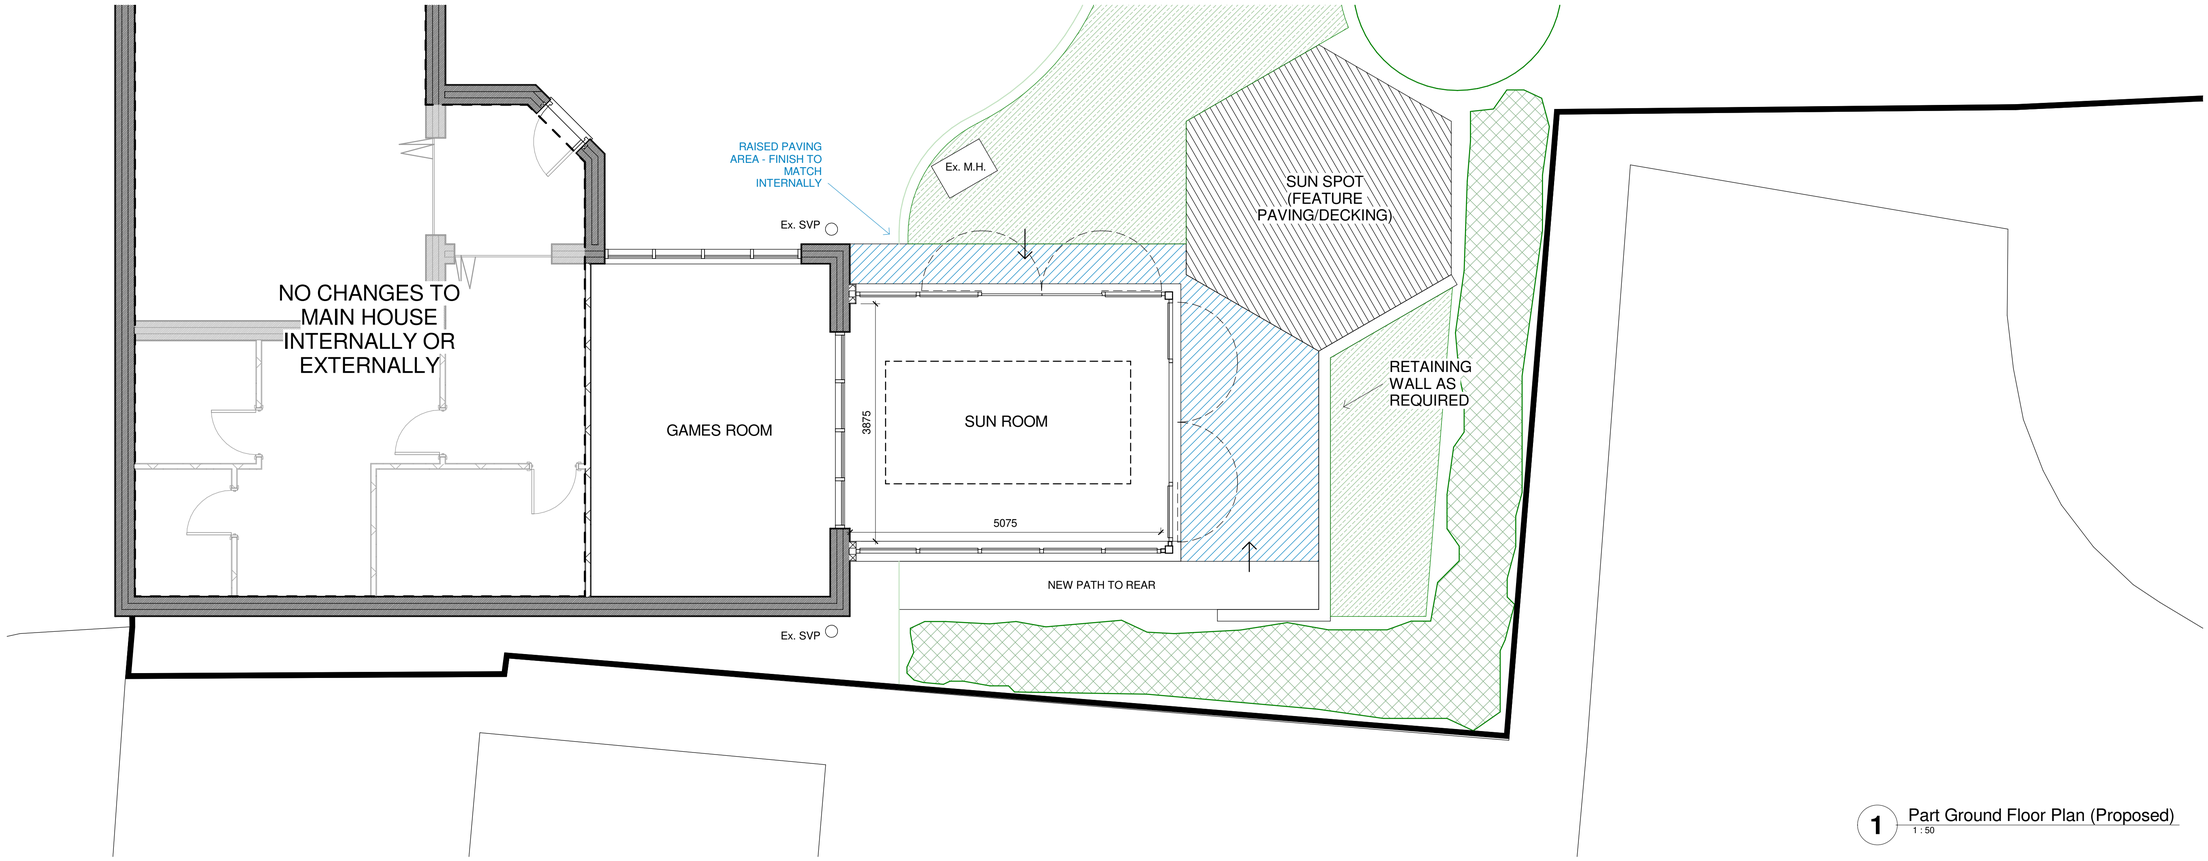

1 Part Ground Floor Plan (Proposed)
1 : 50

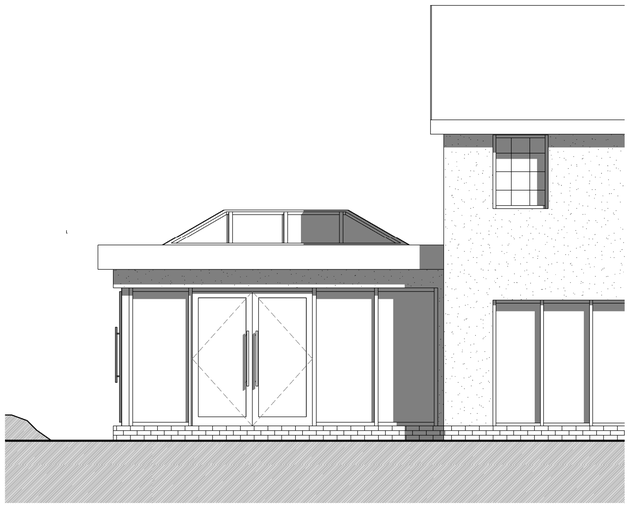

2 Part Front Elevation (Proposed)
1 : 50

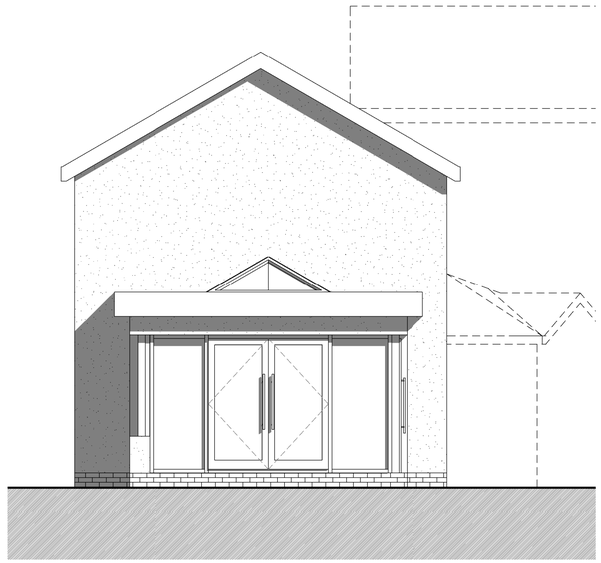

3 Side Gable Elevation (Proposed)
1 : 50

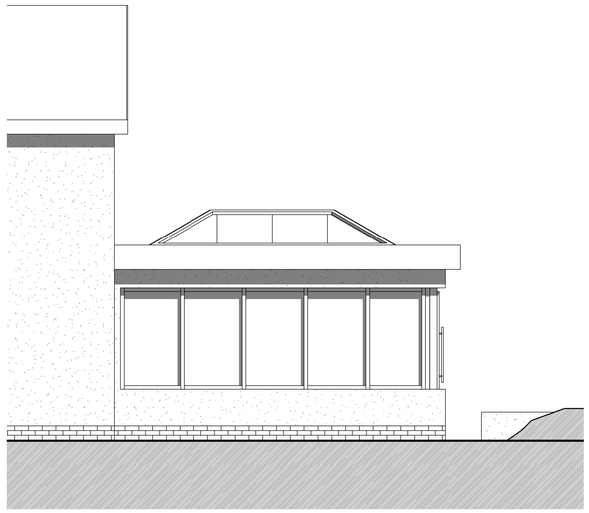

4 Part Rear Elevation (Proposed)
1 : 50

Rev	Description	Date
A	Design revisions following client meeting	29/04/21

REVISION
A

STAGE

DESCRIPTION
Extension to residential dwellinghouse @ The Old Mill House, West Boldon, Tyne and Wear NE36 0QY

TITLE
Proposed Plans / Elevations

PROJECT
OLD MILL HOUSE

PROJECT NUMBER	DRAWING NUMBER	DRAWN BY
3428	A102	ACW
DATE	SCALE (@ A1)	CHECKED BY
14/04/21	1 : 50	MM

mario minchella architects
UNIT 4, WITNEY WAY, HI-TECH VILLAGE,
BOLDON BUSINESS PARK,
TYNE AND WEAR
NE35 9PE
T:0191 3002227
E.info@m-m-a.net

THIS DRAWING IS COPYRIGHT OF MARIO MINCHELLA ARCHITECTS
NOT TO BE SCALED, ALL DIMENSIONS TO BE CHECKED ON SITE