PROPOSAL

PROPOSED REAR EXTENSION

ADDRESS

58 WEST AVENUE, SOUTH SHIELDS

CLIENTS

J GALSTON

DRAWING REF


2021/APR/03 DRWGS 1- 3

SCALE


1:100 AT A3 DRWGS 1&2
1:200 AT A3 DRWG 3

DRAWN BY


KATHRYN FINNON
TEL. 0191 4562656
email - katiemfinnon@hotmail.com

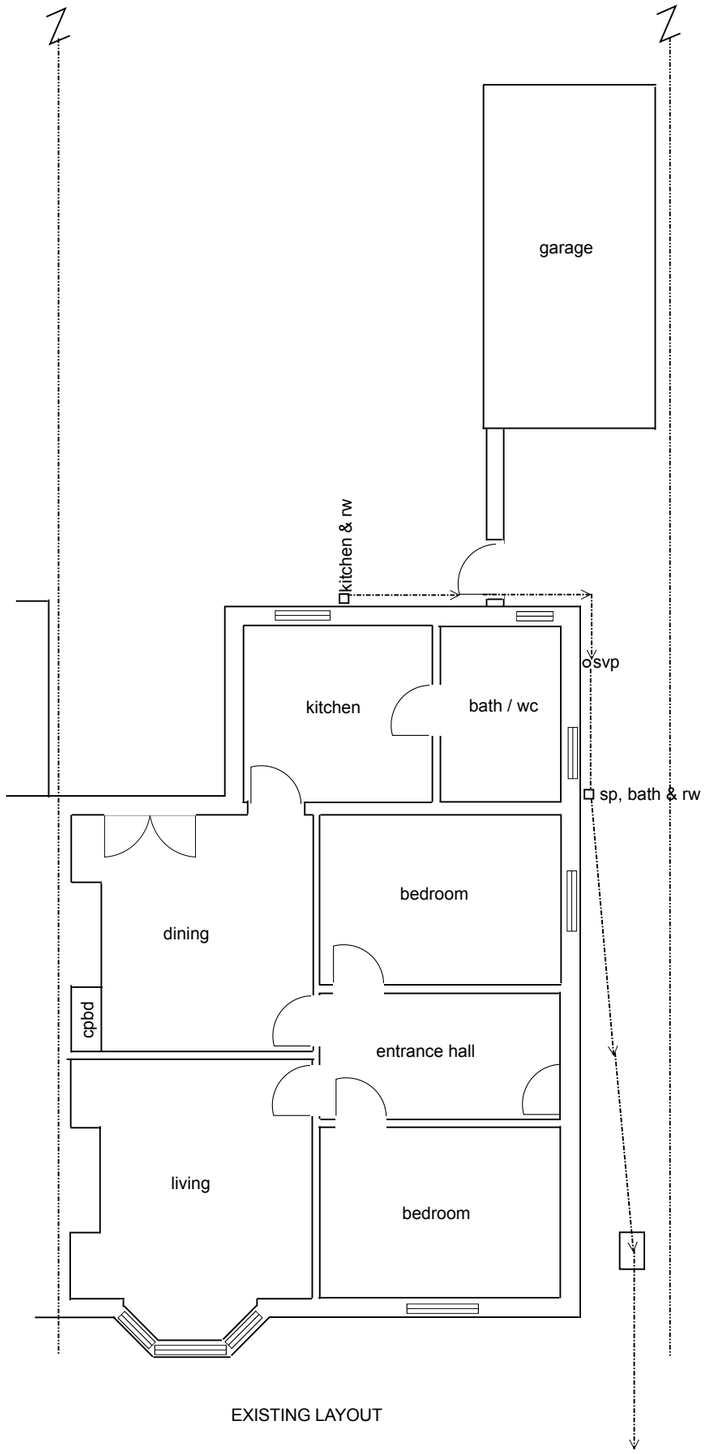

EXISTING LAYOUT

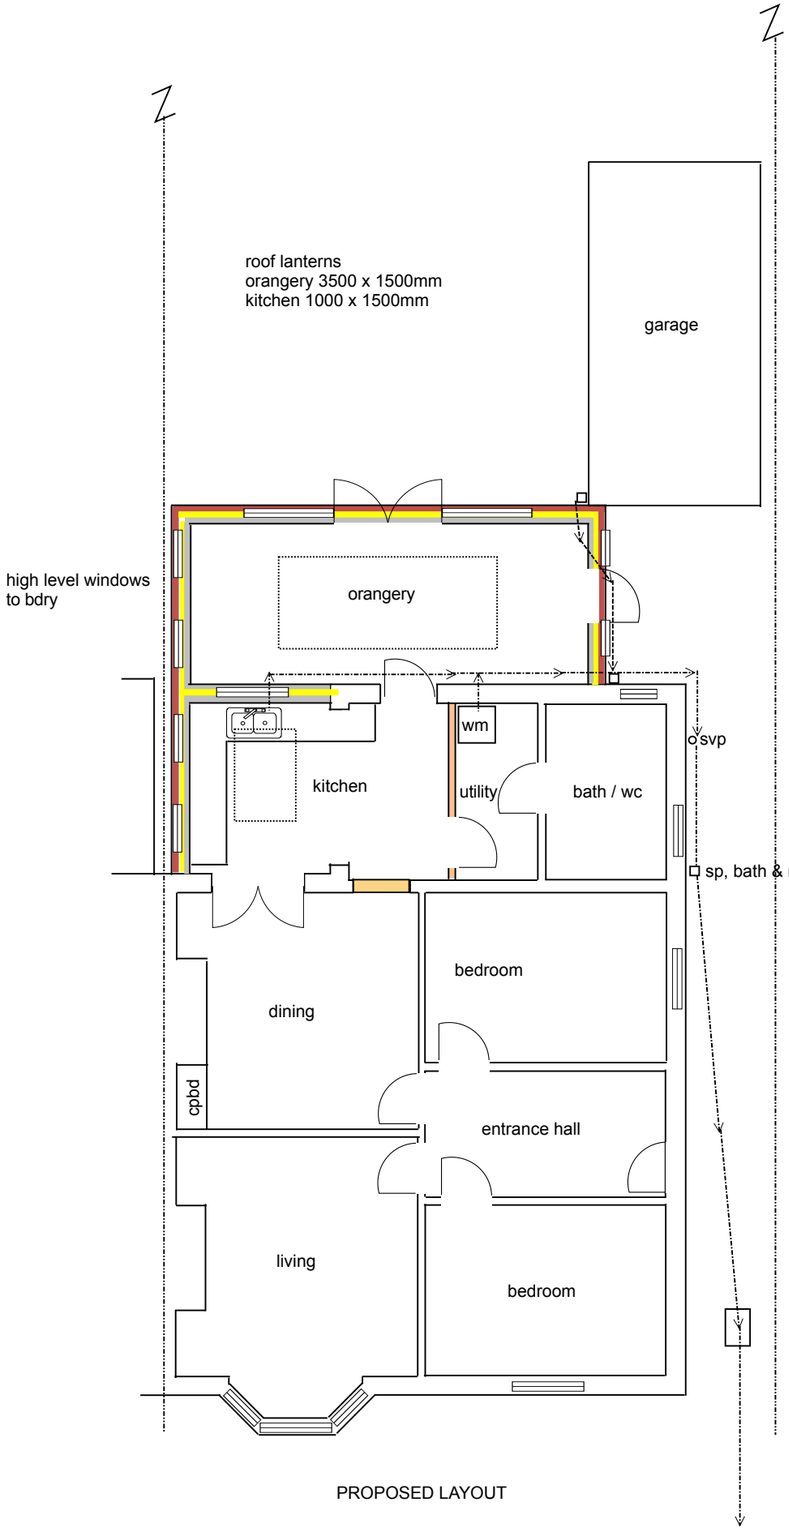

PROPOSED LAYOUT

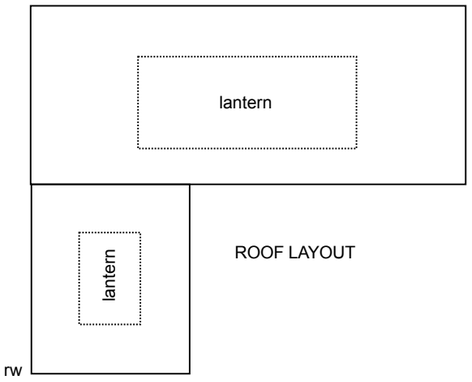

ROOF LAYOUT

DRWG 1