




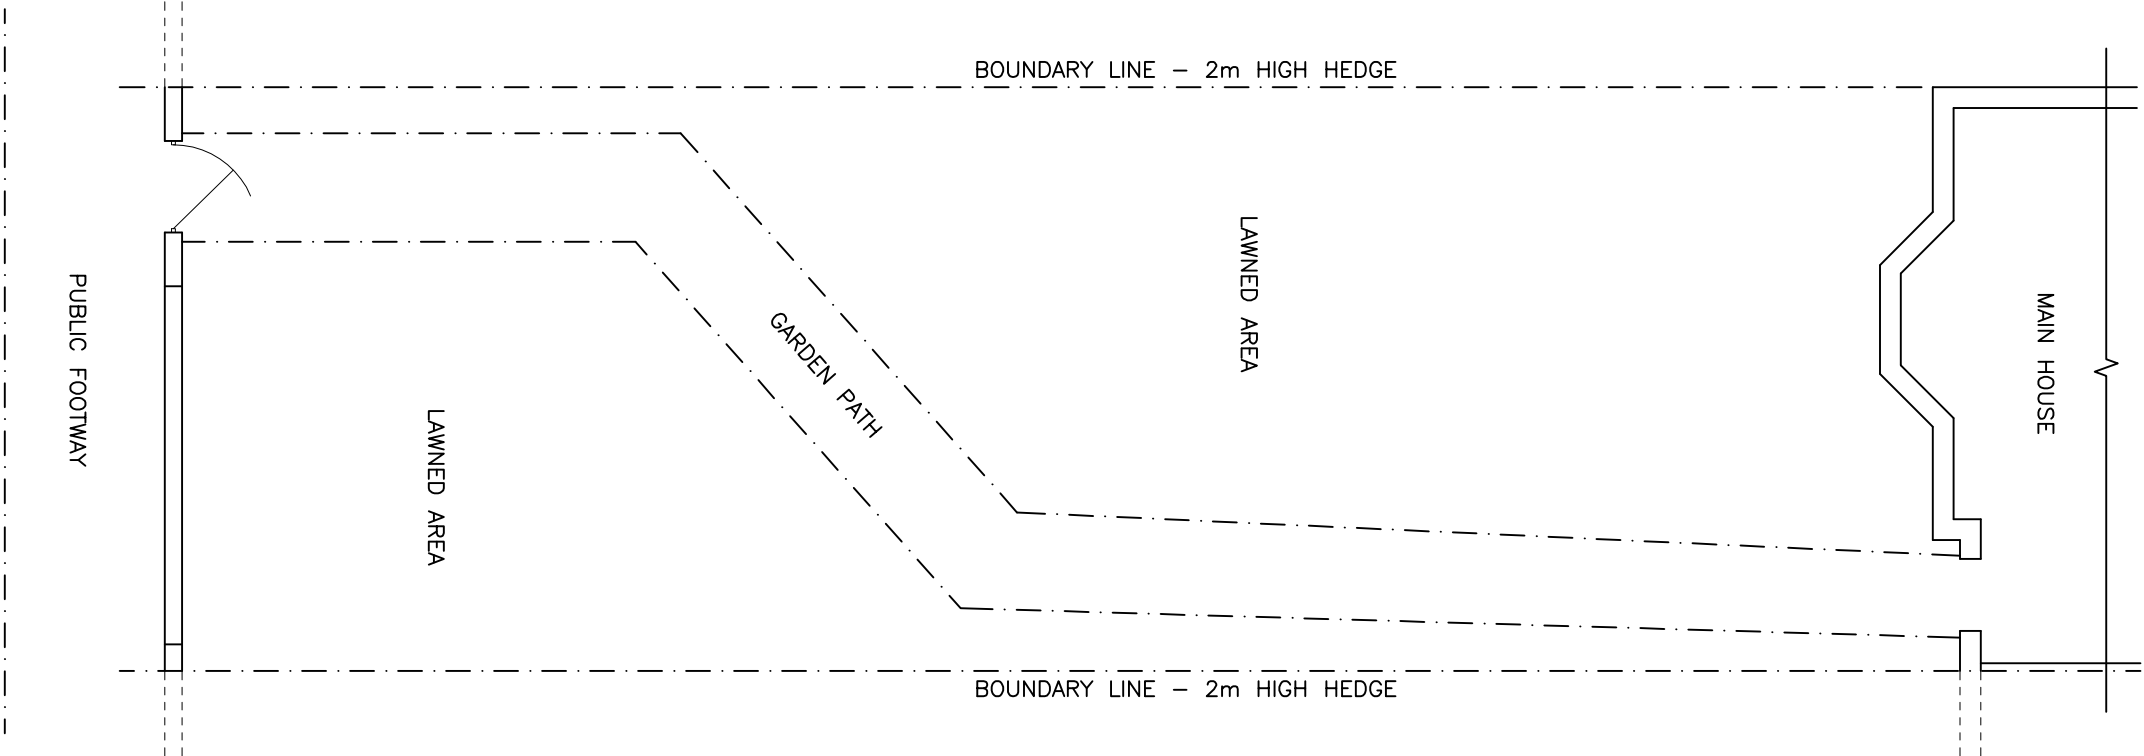


EXISTING FRONT
GARDEN PLAN

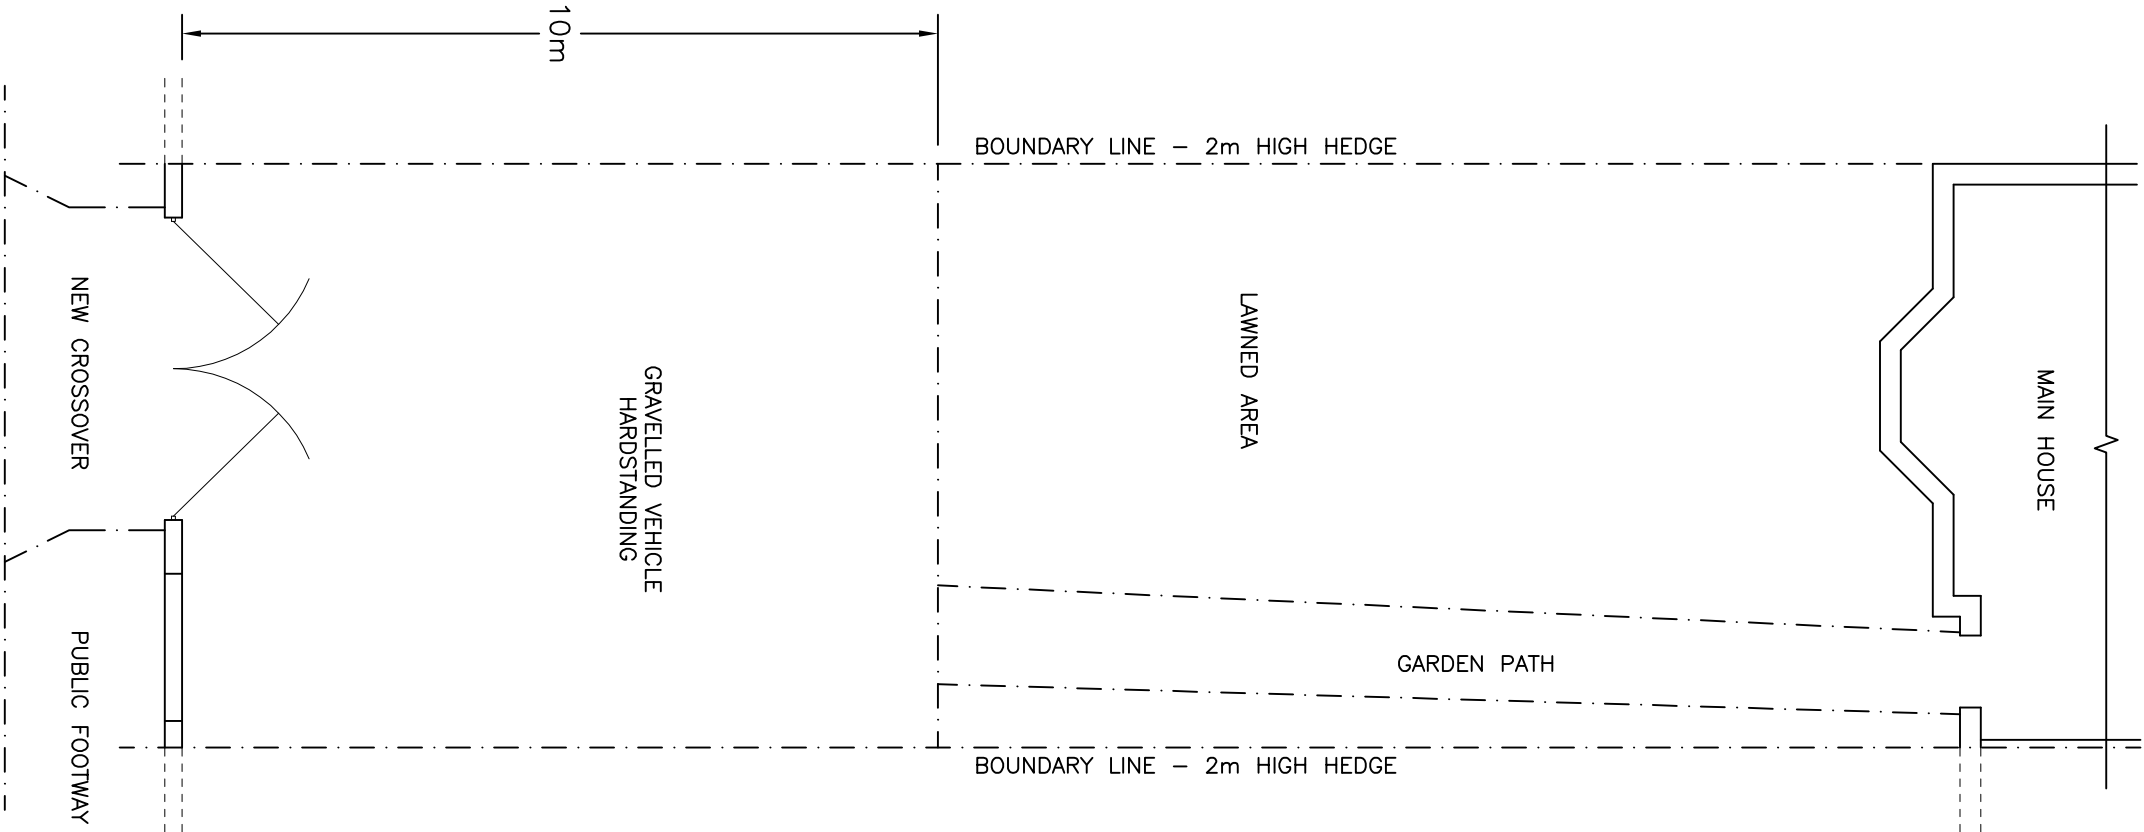

PROPOSED FRONT
GARDEN PLAN

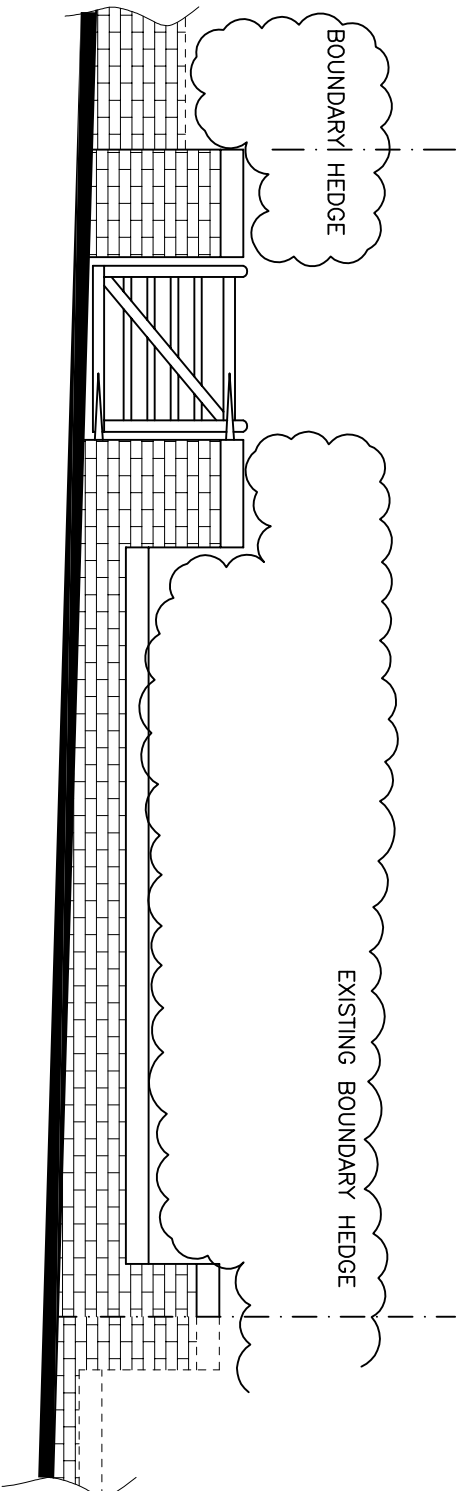

EXISTING WALL ELEVATION
SCALE 1:50

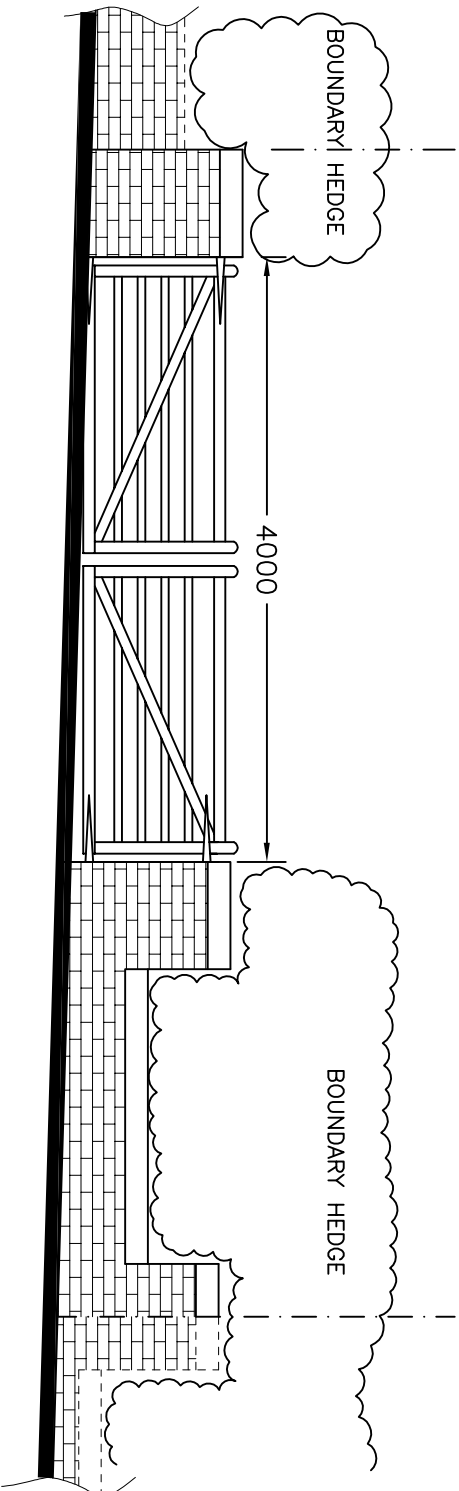

PROPOSED WALL ELEVATION
SCALE 1:50

Planning Notes

External boundary wall finish to be reclaimed brickwork to match existing. Coping stones to match existing.

New timber painted double gates to match existing in style and colour.

Hardstanding gravel to be permeable, colour grey chippings.

0	Planning Issue	08.07.20
Rev	Amendment	Date

Plandraw.co.uk
for House Extensions, Loft Conversions, Sun Rooms, Garages, Conservatories etc

Tel: **0191 536 4288**
Mobile: **07815 904 748**
Web: **www.plandraw.co.uk**
Email: **ian@plandraw.co.uk**

2 Borrowdale Close
East Boldon
Tyne and Wear
NE36 0UH

Client **Mrs K Pescod**

Address **10 Station Road
East Boldon
Tyne and Wear
NE36 0LD**

Title Proposed gravelled vehicle hardstanding to front garden including new gates		
Scale	1:100 U.N.O.	
Date	May 2021	Rev. 0
Dwg.No.	001	Rev. 0
ALL DIMENSIONS TO BE CHECKED ON SITE BEFORE ANY WORK COMMENCES.		