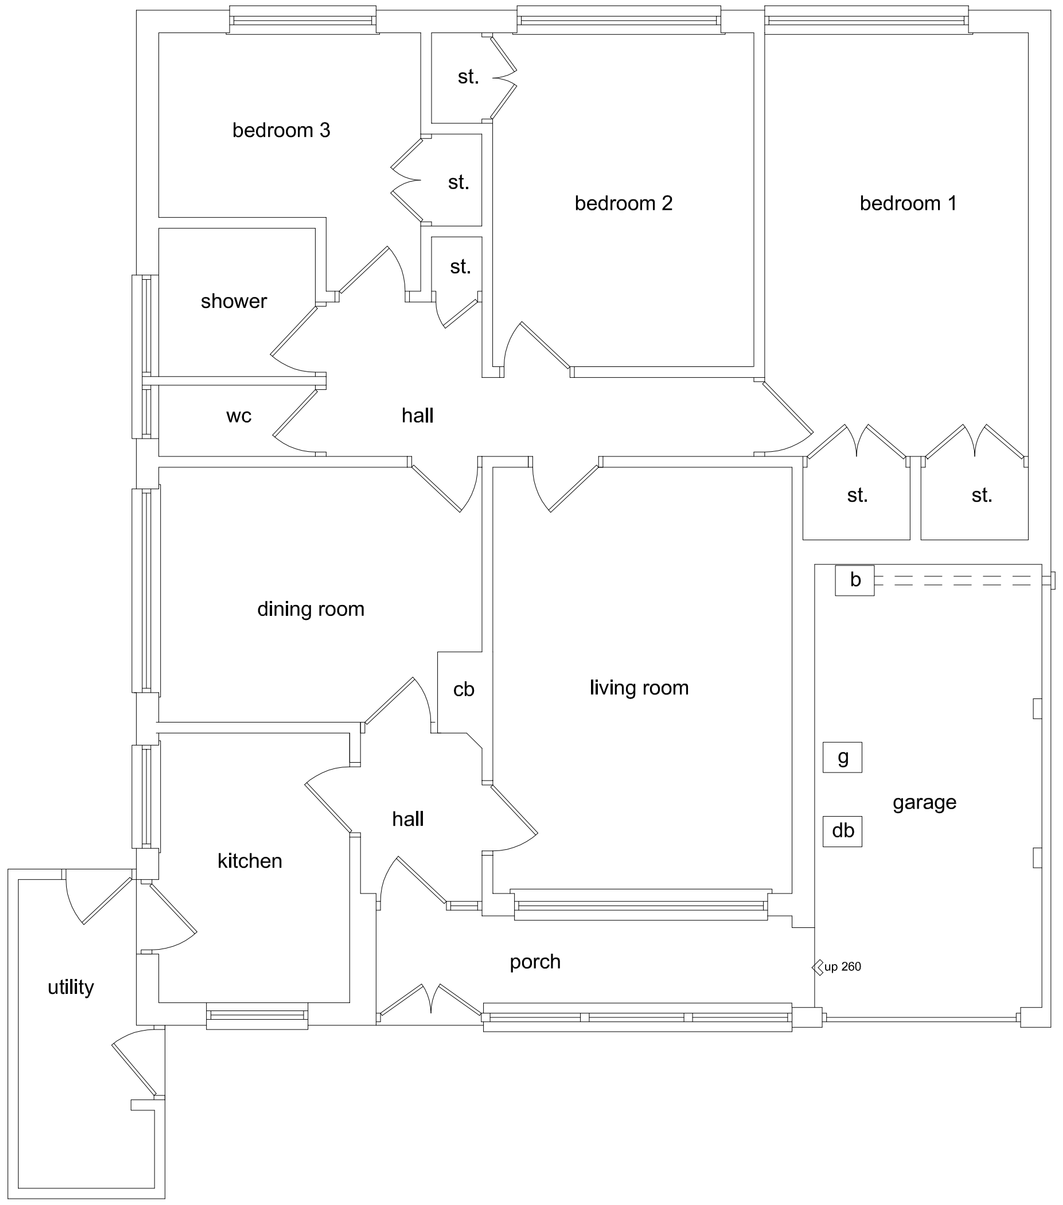

f l o o r p l a n

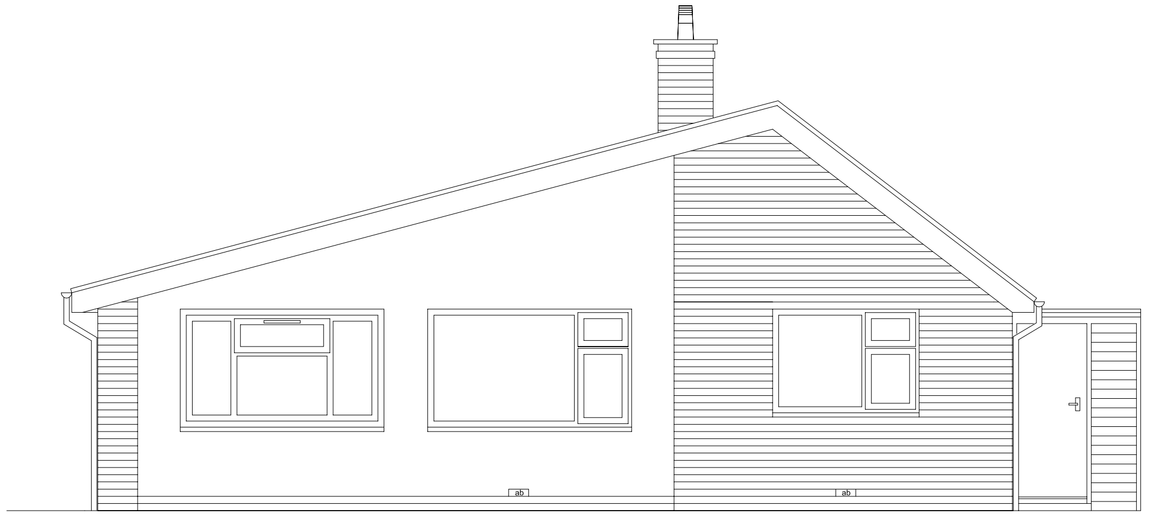

r e a r e l e v a t i o n

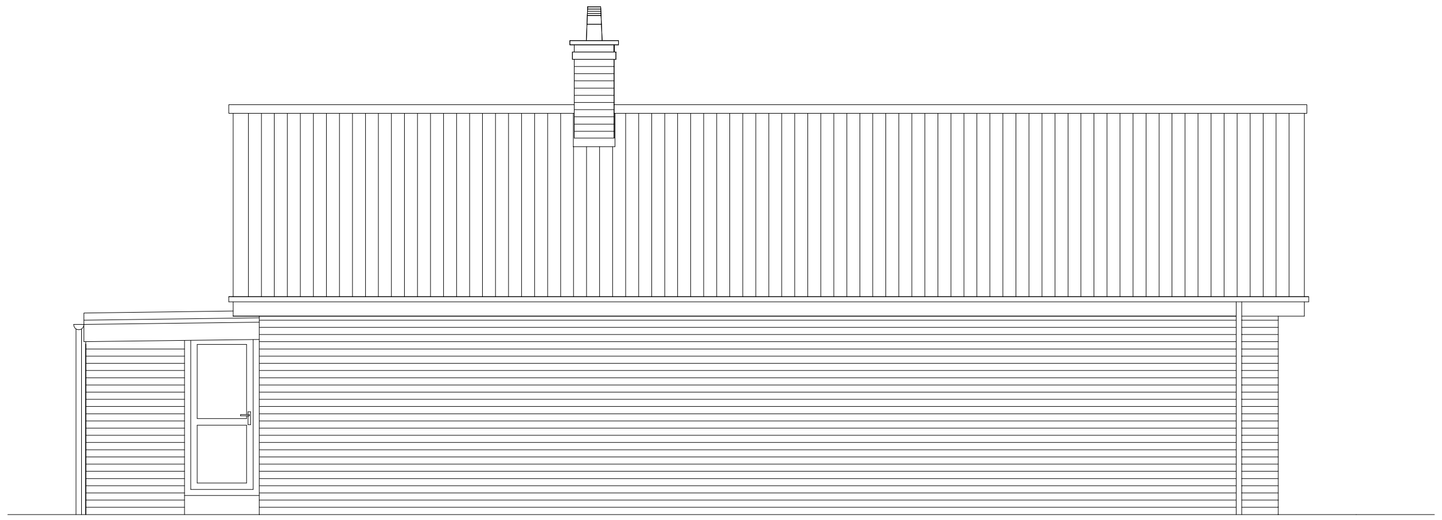

s i d e e l e v a t i o n



f r o n t e l e v a t i o n

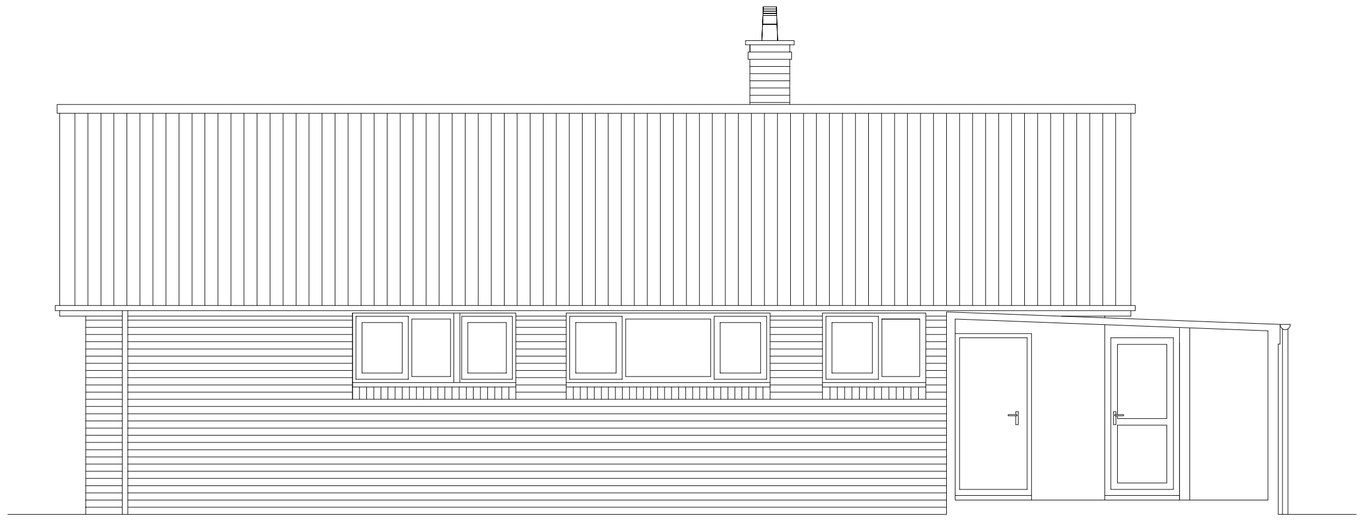

s i d e e l e v a t i o n

THIS DRAWING IS COPYRIGHT. DO NOT SCALE FROM THIS DRAWING

Rev	Date	Description	Drn.	Chk.

Client
Mr and Mrs. Thompson

Job Title
Alterations to
11 Ferndale Grove
East Boldon
South Tyneside

Drawing Title
Existing Plan and Elevations

Scale	Date	Drawn	Checked
1:50 at A1	Feb 21	PE	

ANTHONY WATSON RIBA
ANTHONY WATSON CHARTERED ARCHITECT
5 DOURO TERRACE, SUNDERLAND, SR2 7DX.
TEL : (0191) 565 0174 FAX: (0191) 510 1422

21-008 02