SLATE ROOF, BLACK RW GOODS/FASCIAS, ETC. TO MATCH EXISTING AS CLOSELY AS POSSIBLE. DARK GREY ROOFLIGHTS & CREAM RENDER TO REAR EXTENSIONS. WHITE GLOSS PAINTED TIMBER SLIDING SASH WINDOWS. WHITE POWDER COATED ALUMINIUM BI-FOLDING DOORS/ FRAMES.

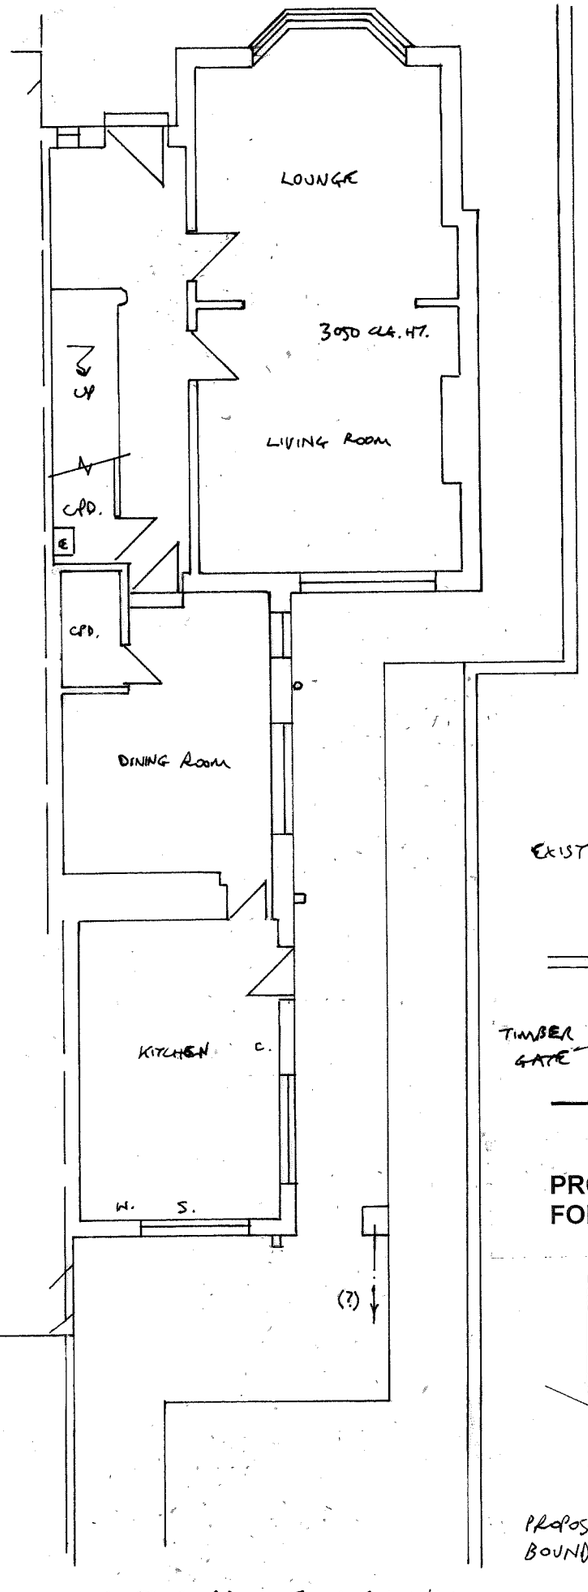

EXISTING GROUND FLOOR PLAN 1:100

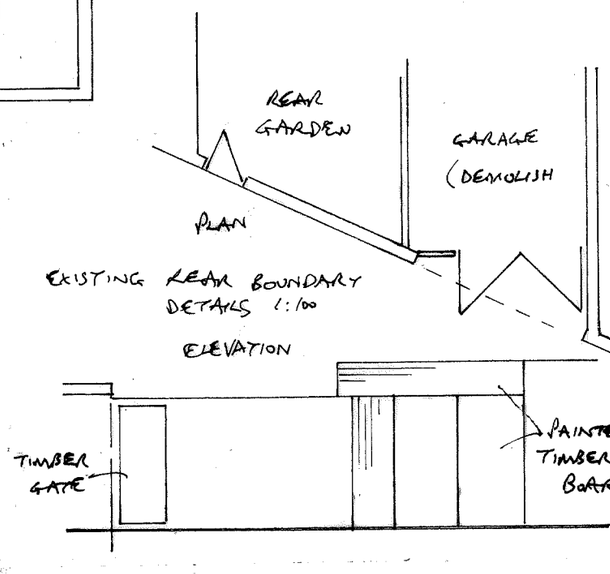

EXISTING REAR BOUNDARY DETAILS 1:100

ELEVATION

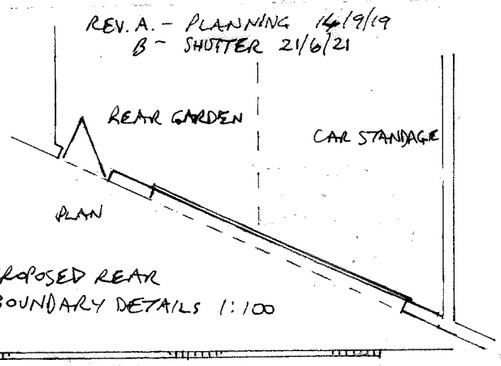

PROPOSED REAR BOUNDARY DETAILS 1:100

ARCHED TIMBER GATE STAINED DARK BROWN

BLACK WOOD-GRAIN EFFECT SHUTTER



PROPOSED REAR 1:50

PROPOSED EXTENSION TO 1 ASHLEIGH VILLAS, EAST BOLDON
FOR MR. DRYDEN

DRG NO 1

REV. A. - PLANNING 16/9/19
B - SHUTTER 21/6/21

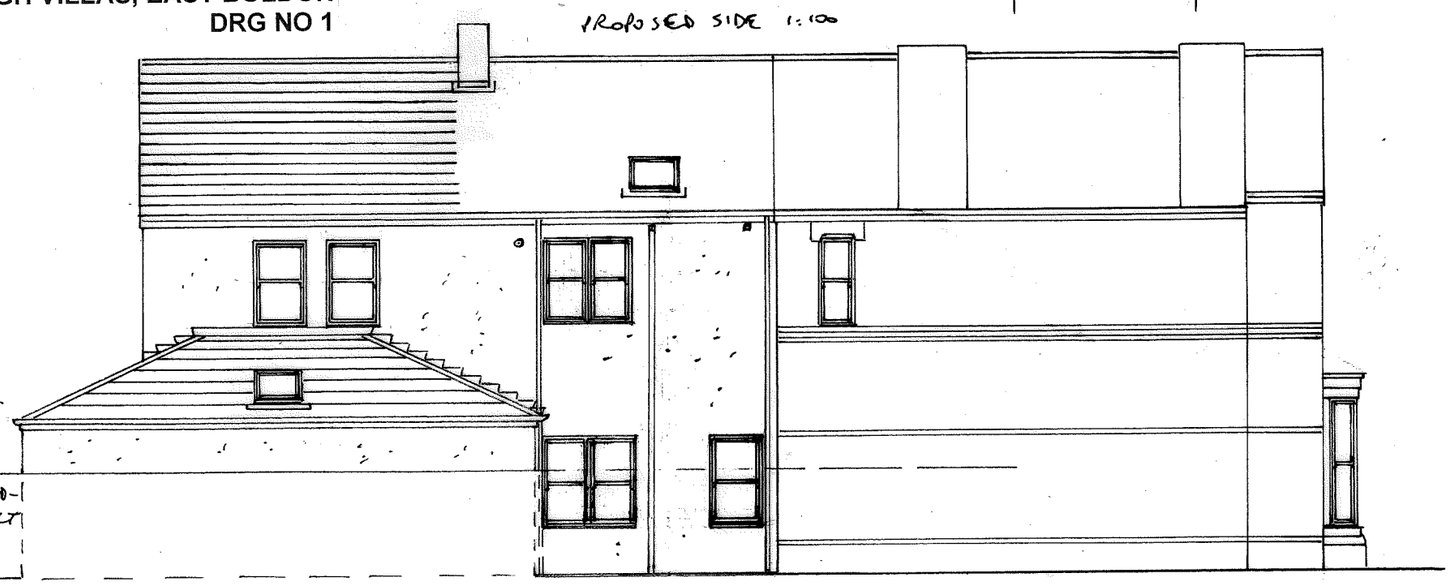

PROPOSED SIDE 1:100