

Proposed Antenna Aperture Schedule & RF Equipment Capacity																	
Antenna Aperture ID	Antenna Aperture Size (Length x Width x Depth)	Aperture Height C/L	Aperture Max Weight (kg)	Proposed 4G/5G Bearing	Tech: 4G/5G	Operator:	Antenna Aperture Coordinates		RRU No. Max Size & Weight L=300mm W=400mm D=150mm Weight=25kg	MHA No. Max Size & Weight L=300mm W=300mm D=150mm Weight=10kg	Main Feeder			BOB Max Size & Weight (300x300x250mm & 5kg)		Active Router No. Max Size & Weight (370x260x150mm & 10kg)	Passive Router No. Max Size & Weight (350x220x150mm & 10kg)
							Eastings	Northings			Size	Length	No.	No. Top	No. Bottom		
A1	778x403x268mm	14.60m	43.4kg	10°	5G	-	-	-	0	0	TBC	TBC	4	1	1	1	1
A2	1499x498x197mm	12.70m	31.8kg	10°	4G	-	-	-	3	0	TBC	TBC	4	1	1	1	1
B1	778x403x268mm	14.60m	43.4kg	130°	5G	-	-	-	0	0	TBC	TBC	4	1	1	1	1
B2	1499x498x197mm	12.70m	31.8kg	130°	4G	-	-	-	3	0	TBC	TBC	4	1	1	1	1

STATUS KEY:

Installed:

Retain:

Relocate:

Remove:

Proposed:


Existing

Existing and to remain

Existing and to be relocated

Existing to be removed from site

New on site

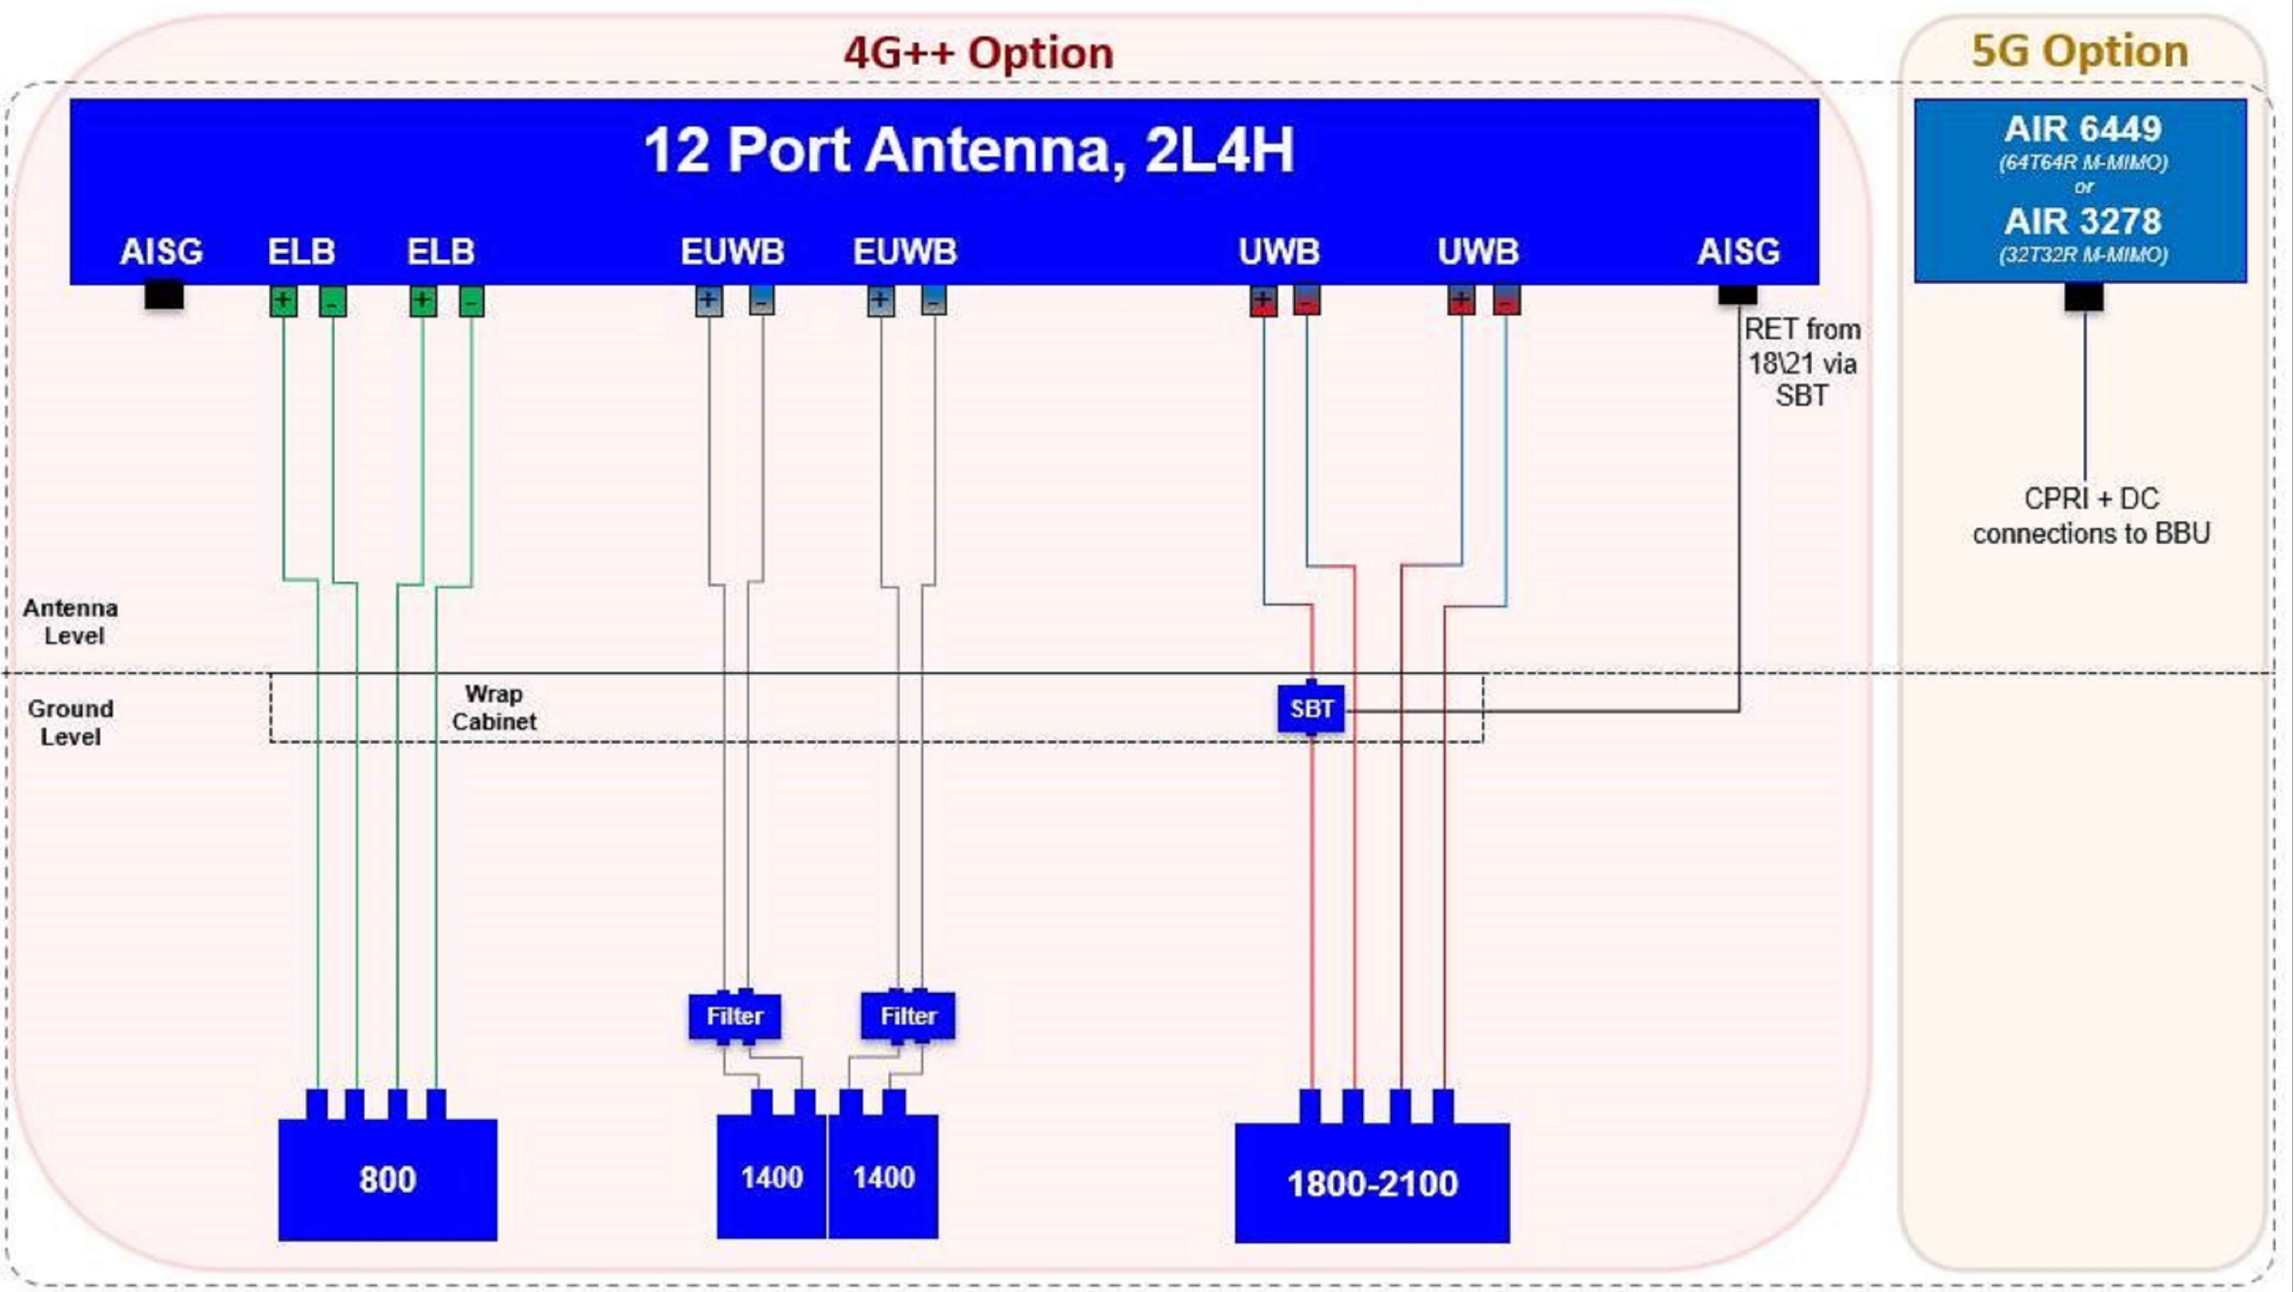

CK Hutchison Networks (UK) Limited

Great Brighams Mead,
Vastern Road, Reading,
Berkshire, England,
RG1 8DJ

WHP Telecoms

Unit 1 Maple Park,
Low Fields Avenue, Leeds
LS12 6HH

Tel: 01133023550
e-mail: info@whptelecoms.com

Site Name: BATH ROAD STREETWORKS

Site ID: STY18571

Address: BATH ROAD, HEBBURN, SOUTH
TYNESIDE, TYNE AND WEAR, NORTH
WEST ENGLAND, ENGLAND,
NE31 2HZ

Title: 303 PROPOSED ANTENNA SCHEDULE
& LINE CONFIGURATION

Project: 5G UNILATERAL

Purpose of Issue: PLANNING

EE Cell ID: N/A	MBNL Cell ID: N/A	Cell ID: N/A
--------------------	----------------------	-----------------

Master Drawing No: STY18571_M002	Issue: B
-------------------------------------	-------------