V 1.8

Antenna Aperture ID	Proposed 4G/5G Bearing
A1	10°
A2	10°
B1	130°
B2	130°
C1	250°
C2	250°

NOTES:

1. ALL DIMENSIONS IN MM UNLESS OTHERWISE NOTED.

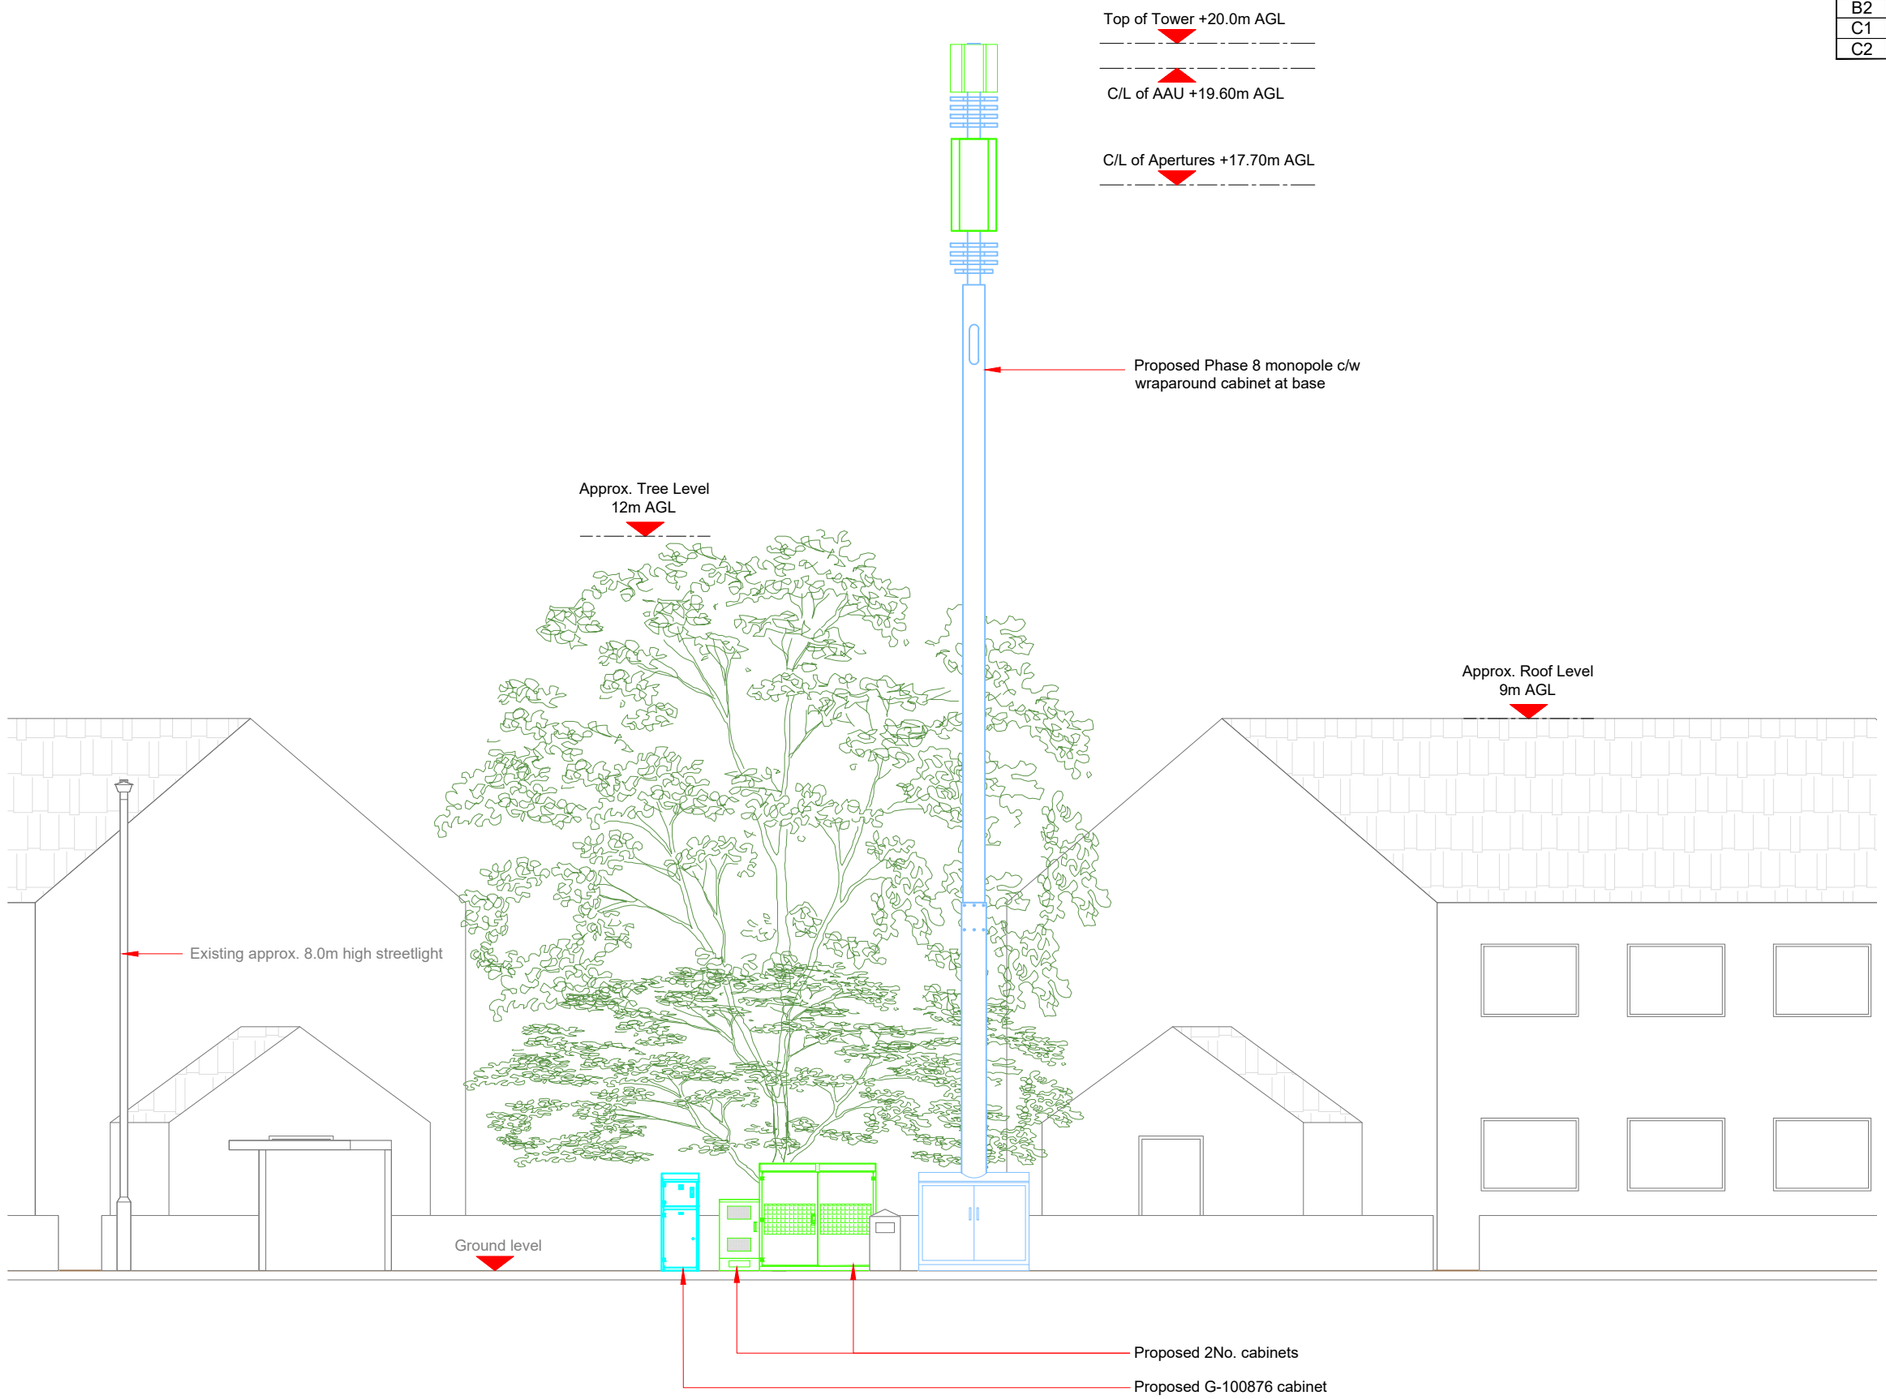

PROPOSED ELEVATION

0 1:100 2m 4

Master:	MBNL / EE:	Project:	Purpose of Issue:	Issue:
M001	MBNL	5G UNILATERAL	Planning	A

		Revision / Upgrade Description:
Date:	28/06/2021	First Issue - Site nomination dated: TBC
Drawn:	CDN	
Checked:	DH	
Approved:	SD	

CK Hutchison Networks (UK) Limited

Great Brighams Mead,
Vastern Road, Reading,
Berkshire, England,
RG1 8DJ

Design Consultant & Principal Contractor:

WHP Telecoms
Unit 1 Maple Park,
Low Fields Avenue, Leeds
LS12 6HH

Tel: 01133023550
e-mail: info@whptelecoms.com

Site Name: BATH ROAD STREETWORKS

Site ID: STY18571

Address: BATH ROAD, HEBBURN, SOUTH TYNESIDE, TYNE AND WEAR, NORTH WEST ENGLAND, ENGLAND, NE31 2HZ

Title: 260 PROPOSED ELEVATION

Project: 5G UNILATERAL

Purpose of Issue: PLANNING

EE Cell ID:	MBNL Cell ID:	Cell ID:
N/A	N/A	N/A

Master Drawing No:	Issue:
STY18571_M001	A