

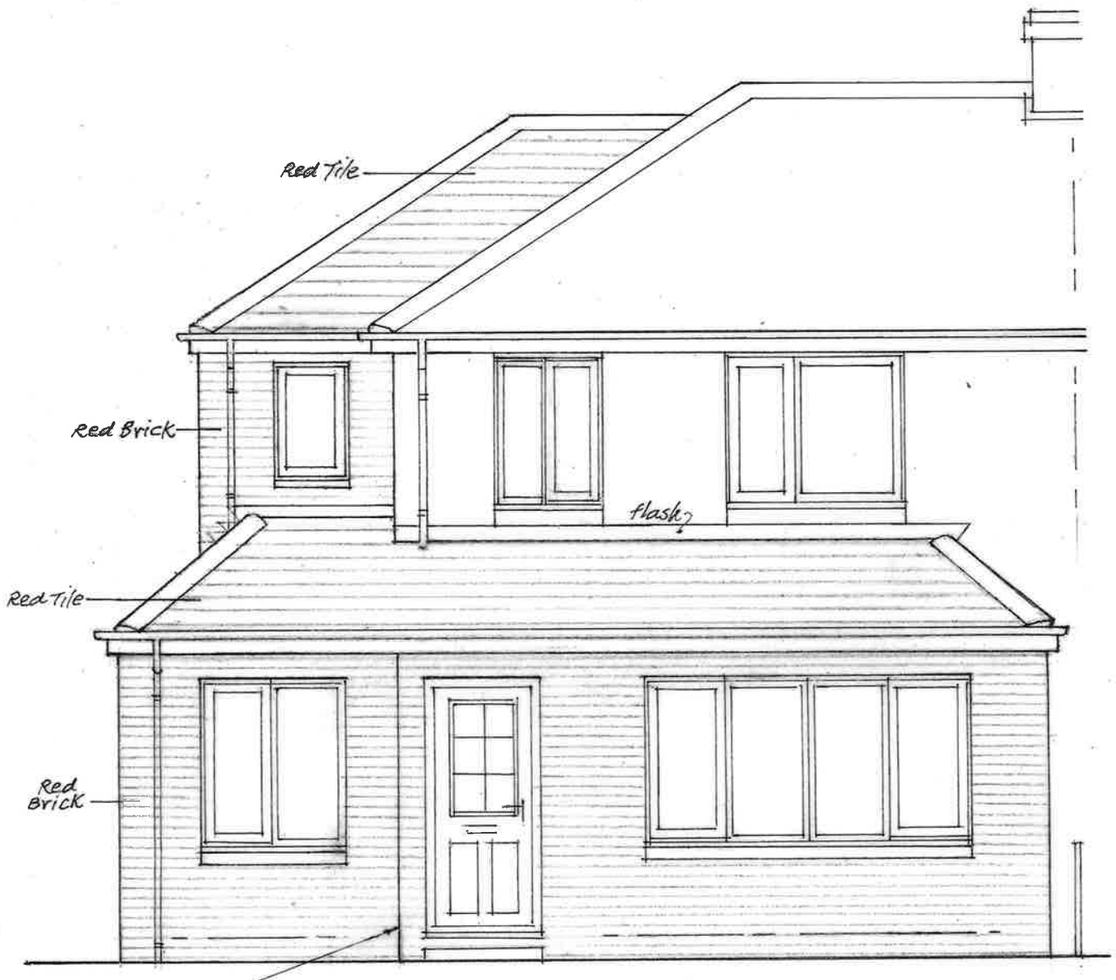


PROPOSED FRONT ELEVATION 1:50

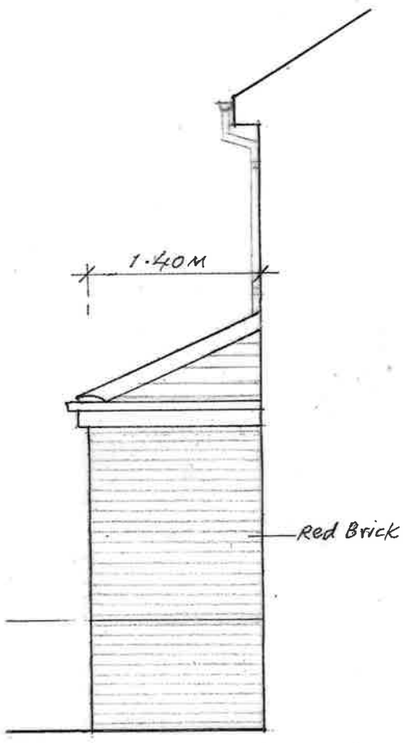

PROPOSED SIDE VIEW 1:50

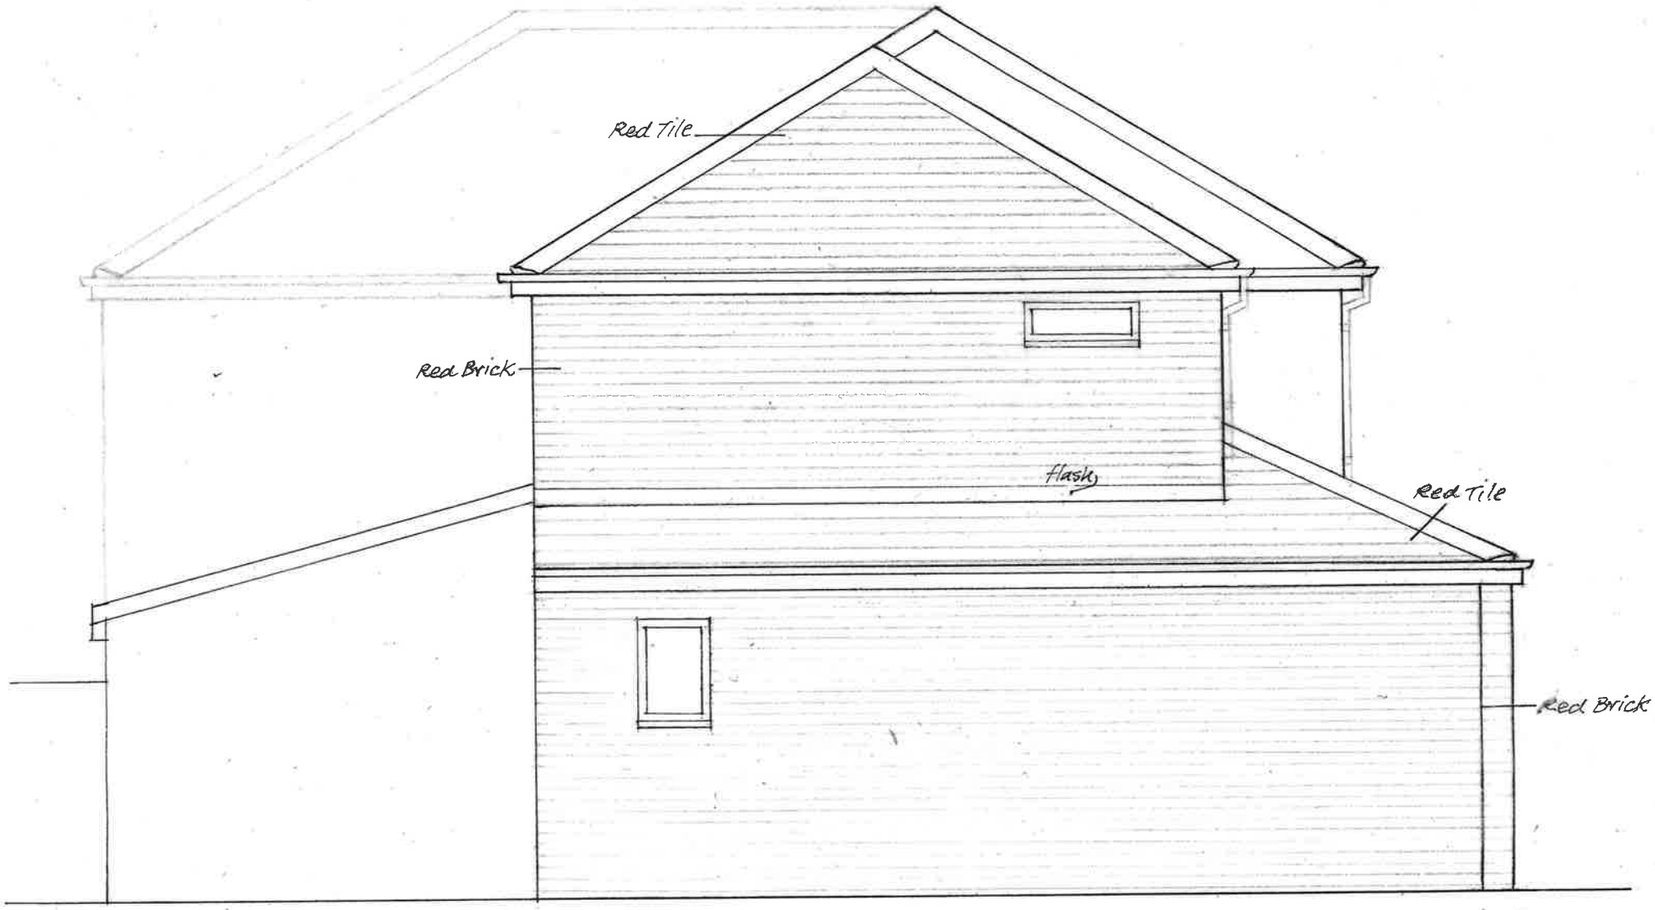

PROPOSED SIDE ELEVATION 1:50

ST0729/21 HFUL

SOUTH TYNESIDE COUNCIL
06 OCT 2021
PLANNING