

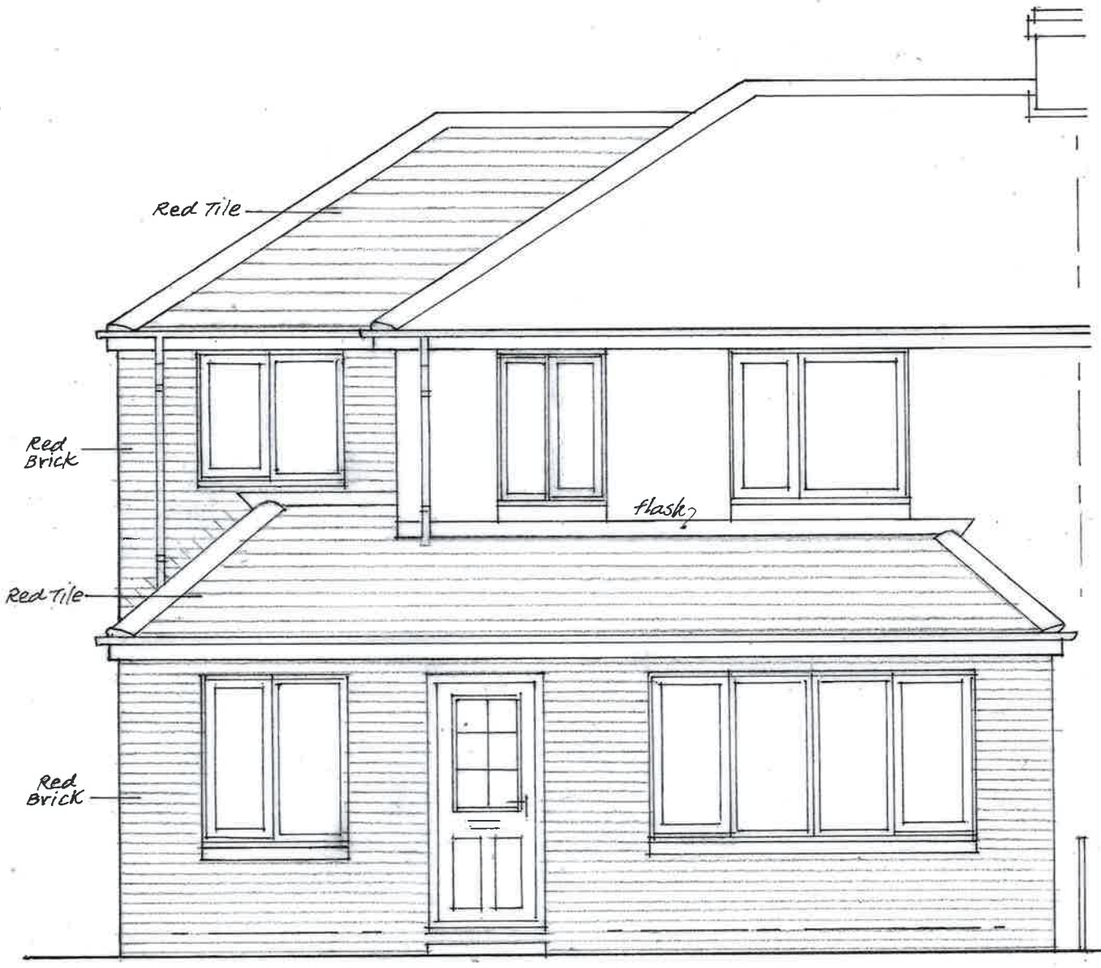


PROPOSED FRONT ELEVATION 1:50

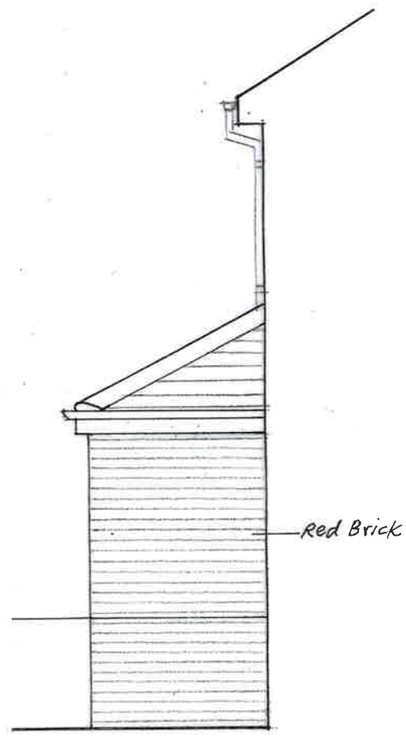

PROPOSED SIDE VIEW 1:50

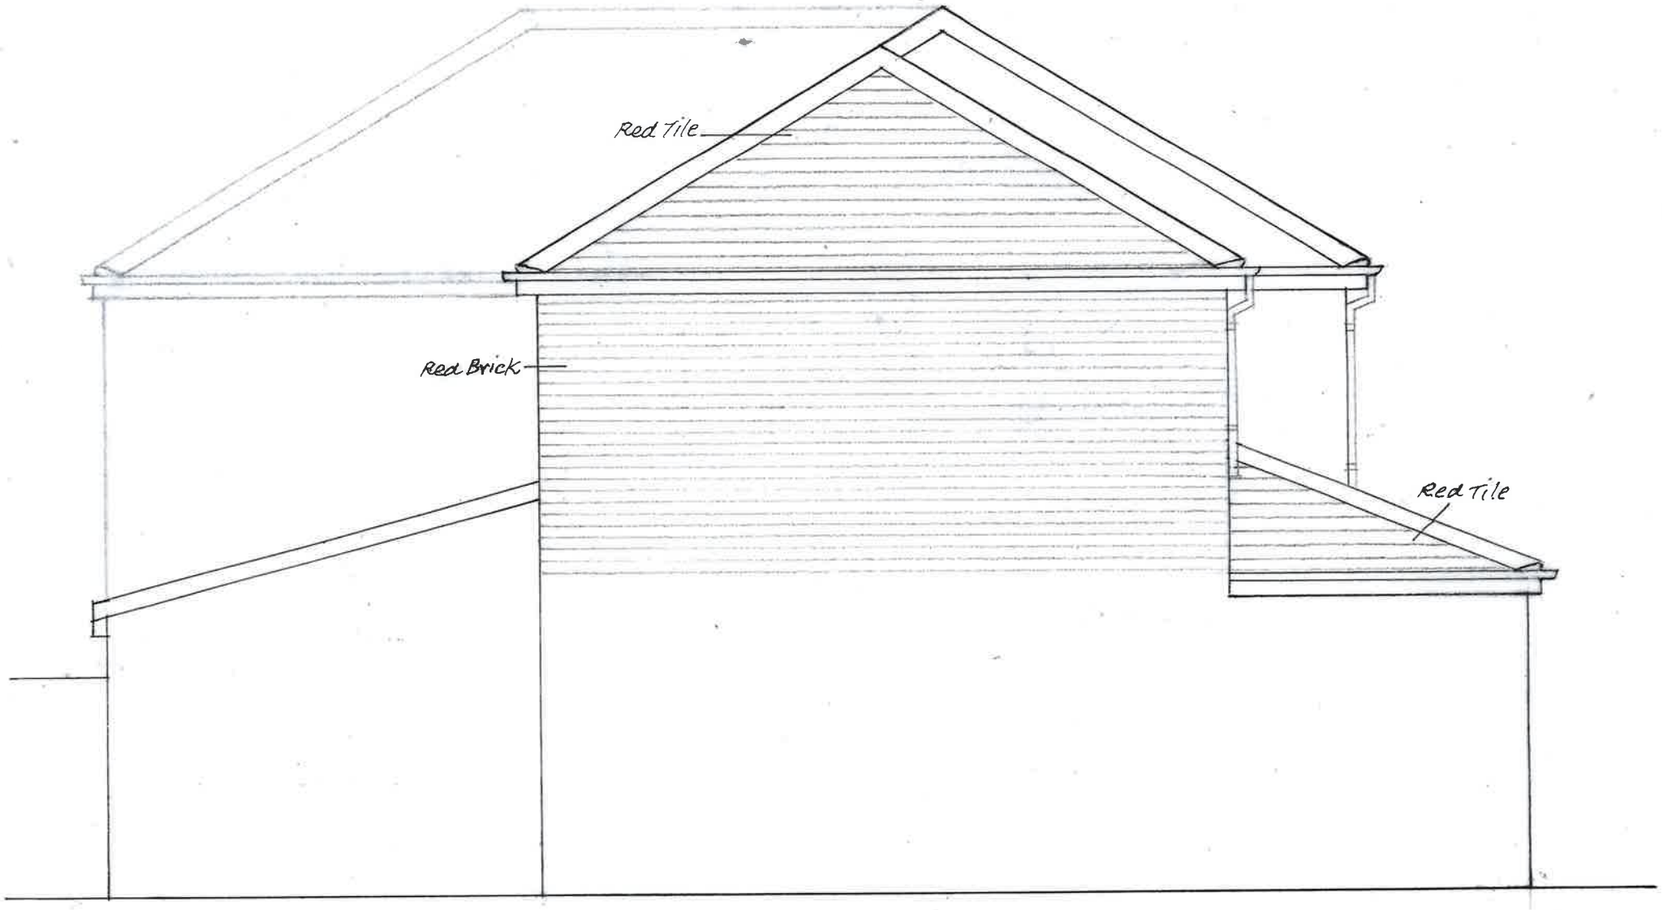

PROPOSED SIDE ELEVATION 1:50

Sheet 2