

PROPOSED GROUND FLOOR 1:50

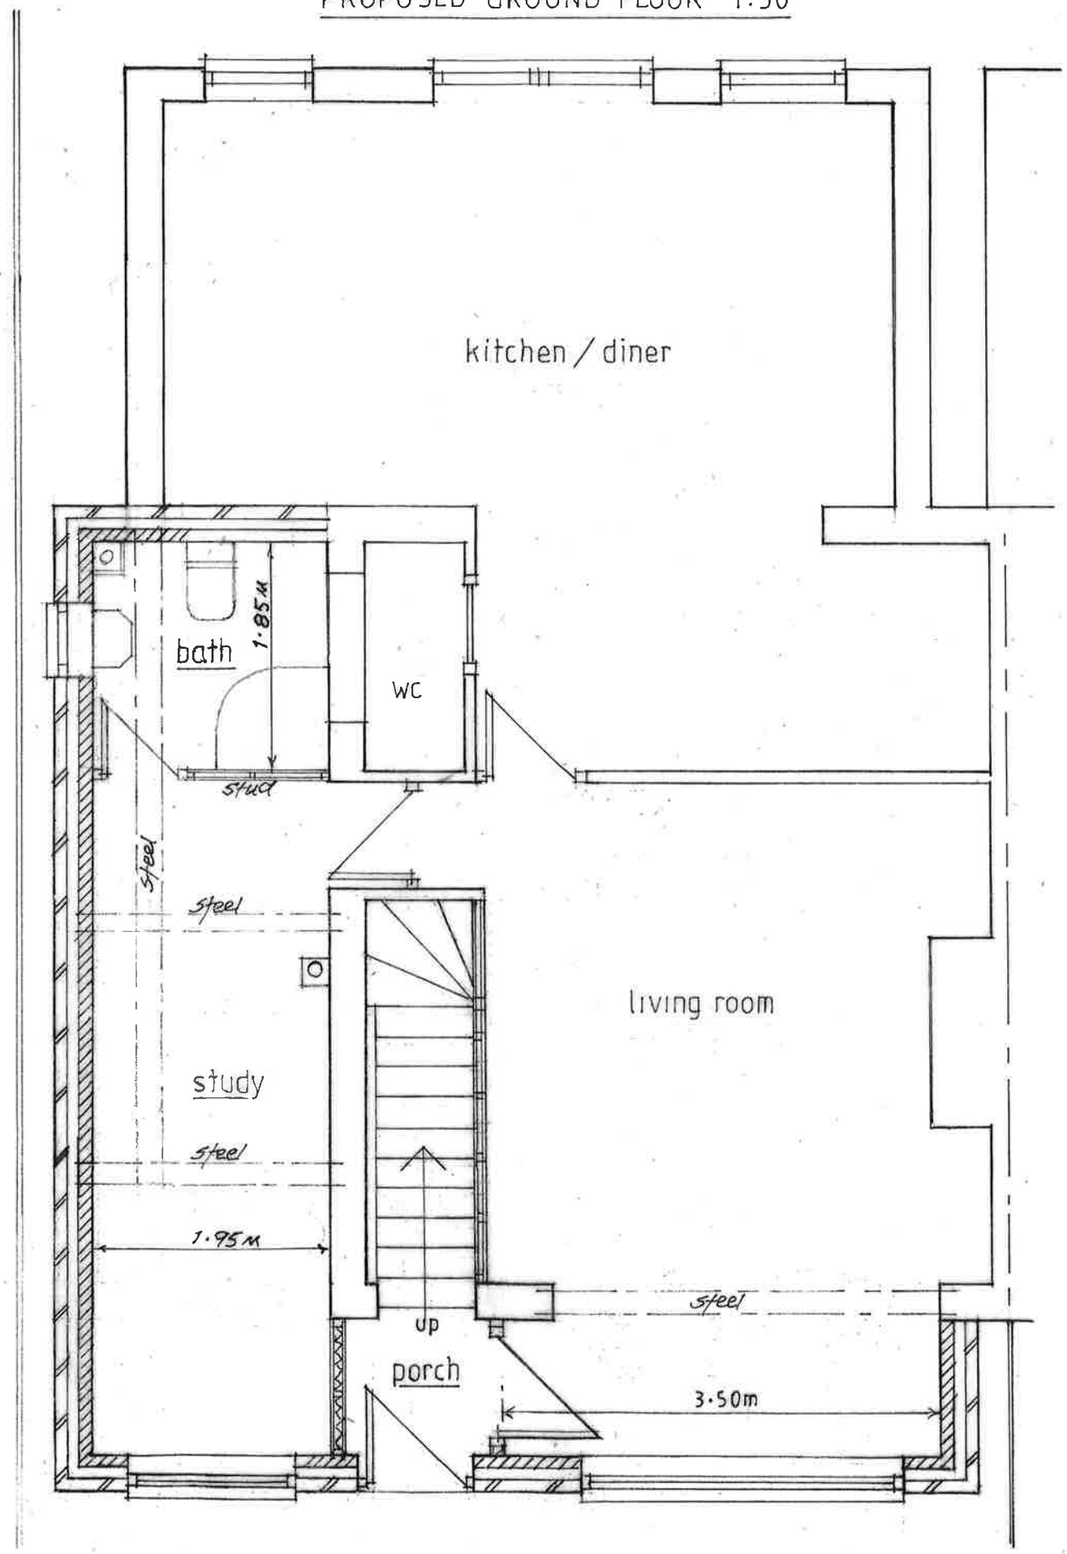

GENERAL :

- No founds, walls, roofing etc. to encroach over the property boundaries.
- All final sizes to be checked on site by the Builder.
- All foul and surface water to discharge into the existing systems.

SOUTH TYNESIDE COUNCIL
13 SEP 2021
PLANNING

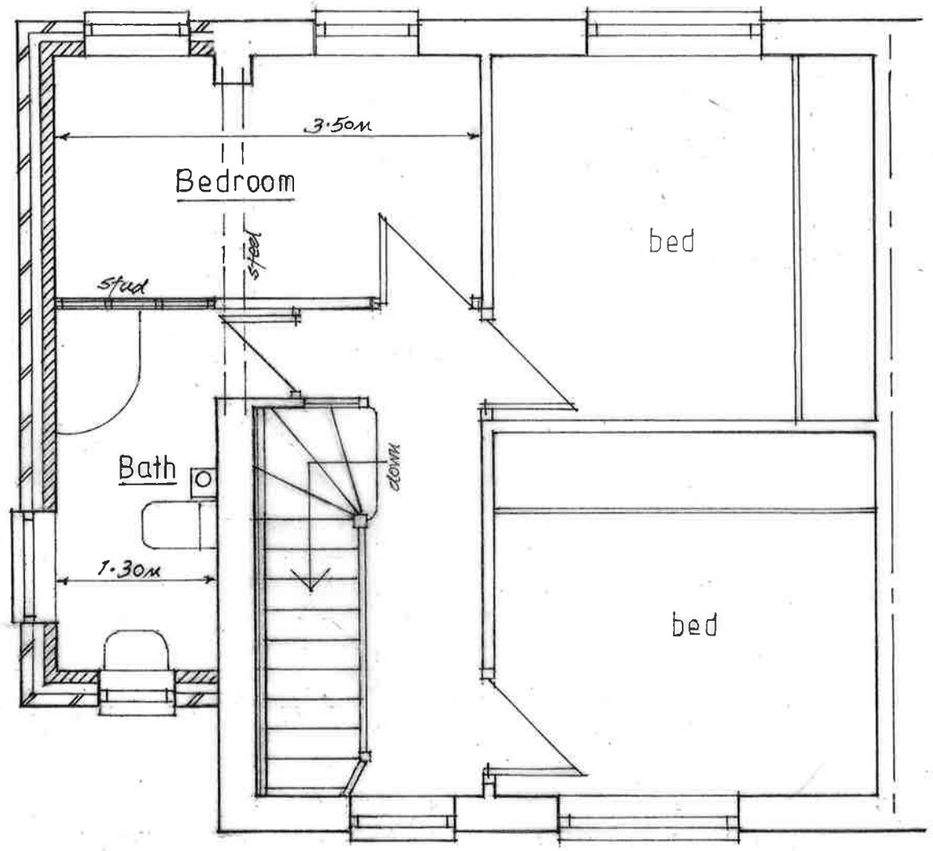

PROPOSED FIRST FLOOR 1:50