


AUGUST PLACE

BLOCK PAVED/PAVED
DRIVEWAYS

N

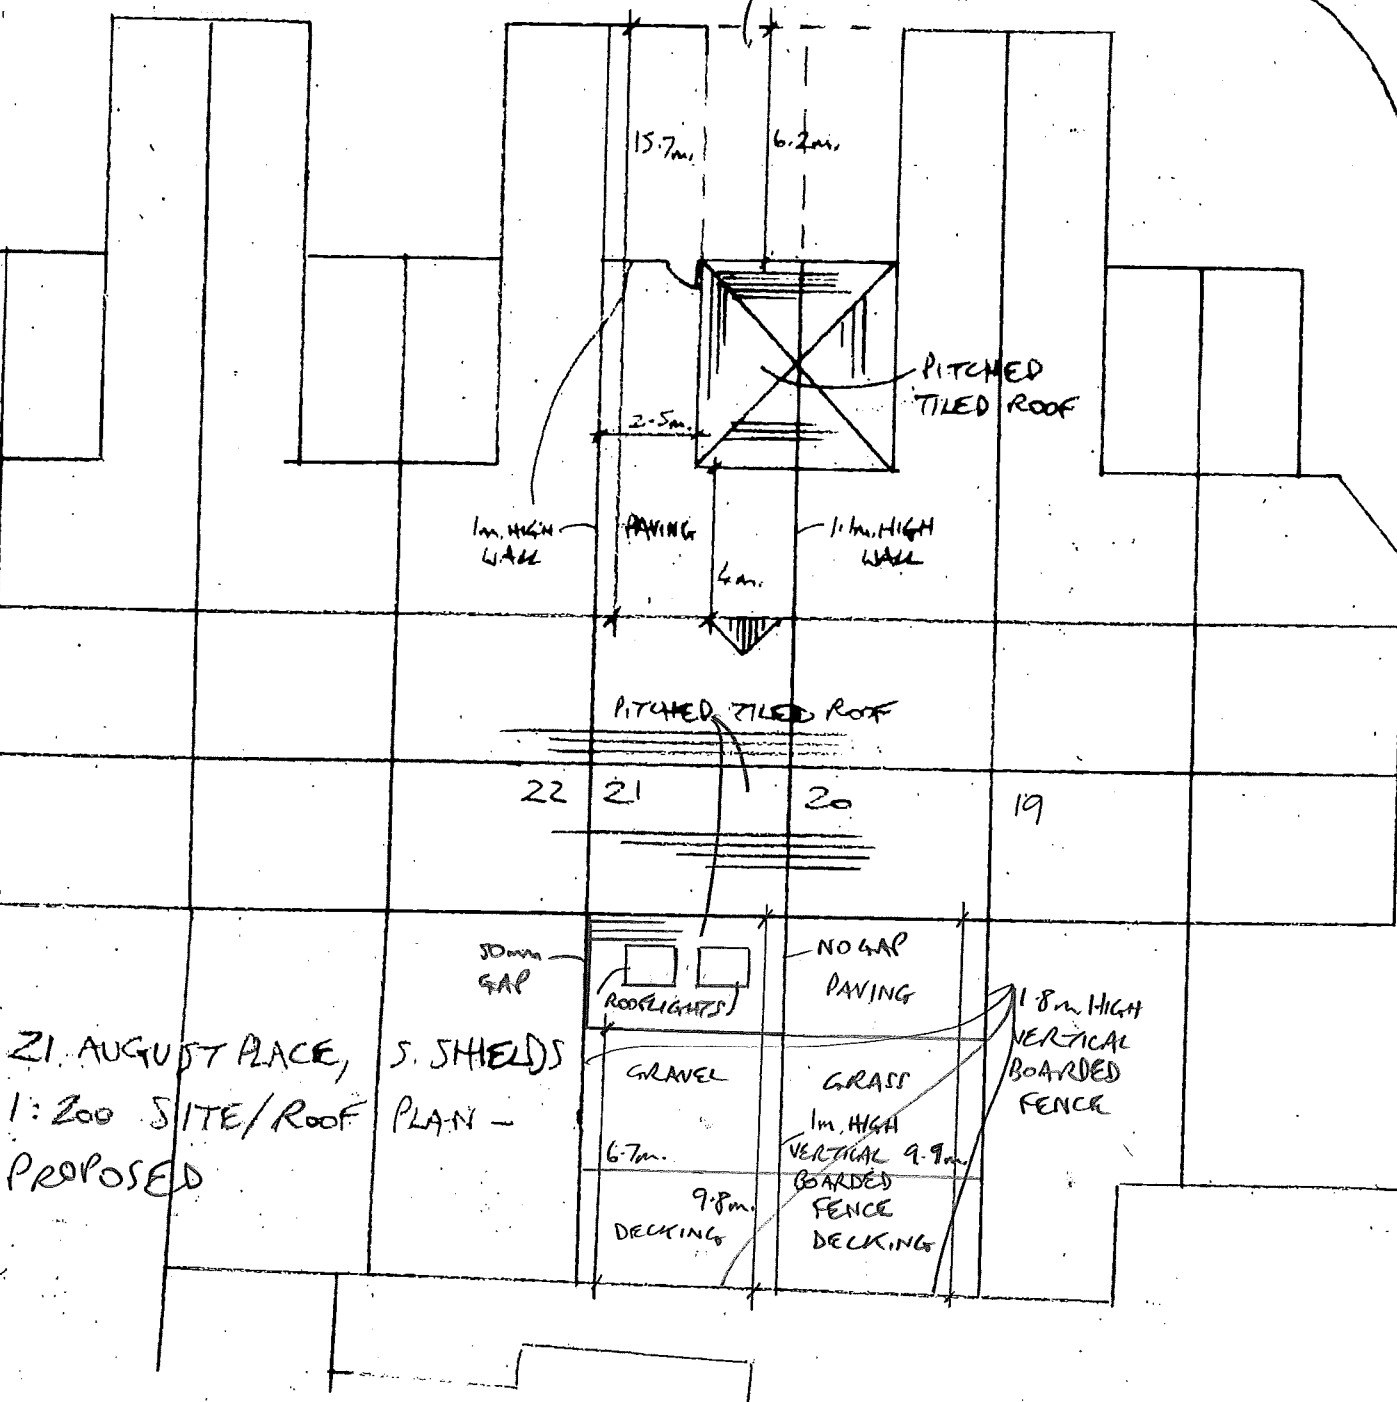

21 AUGUST PLACE, S. SHIELDS
1:200 SITE/ROOF PLAN -
PROPOSED