




HEBBURN STATION PLATFORM 1
NTS

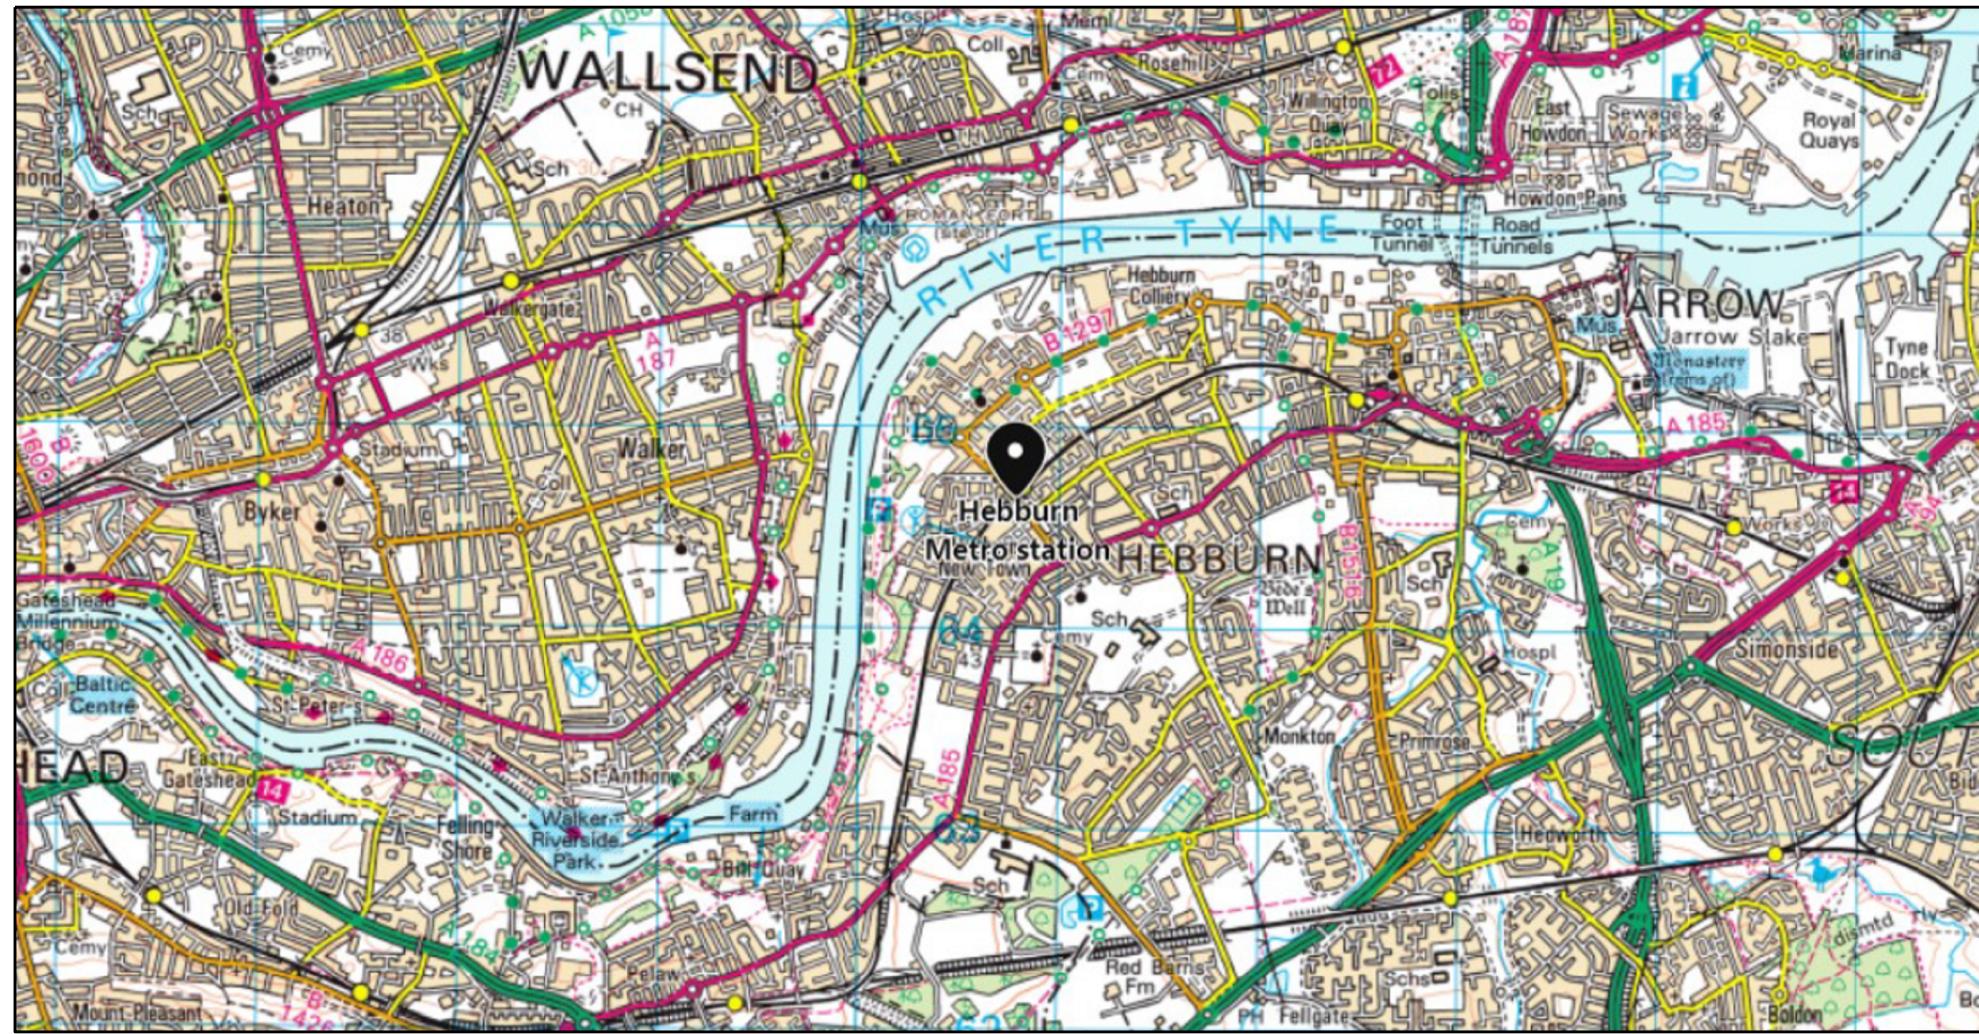

LOCATION MAP
NTS

GENERAL HAZARDS

G! M! V!


	HAZARD SUMMARY TABLE	
	SIGNIFICANT DESIGNER'S IDENTIFIED HAZARDS	LIFE SAVING RULES
FOR MORE DETAILED INFORMATION ON THE HIGHLIGHTED HAZARDS, REFER TO DESIGNER'S RISK ASSESSMENT FOR THIS PROJECT.		
'EVERYDAY' LOW RISK HAZARDS AND THOSE HAZARDS WHICH SHOULD BE OBVIOUS TO A COMPETENT CONTRACTOR HAVE NOT BEEN INDICATED ON THIS DRAWING.		
SHOULD ANY ADDITIONAL HAZARDS BE IDENTIFIED DURING THE COURSE OF THE WORKS, THE CONTRACTOR SHALL NOTIFY ALL RELEVANT MEMBERS OF THE PROJECT TEAM		
 DRUGS / ALCOHOL  TRAINING & COMPETENCY  NO MOBILE PHONES  CORRECT EQUIPMENT  OBEY DRIVING RULES  EARTHING  EXCLUSION ZONE  PLANS AND PERMITS  SAFETY HARNESS AT HEIGHT  ISOLATION		
G!	WORKING ON A PLATFORM EDGE WITHIN A LIVE RAILWAY ENVIRONMENT.	  
M!	WORKS ARE TO AN OPERATIONAL PLATFORM. SITE TO BE LIFT CLEAN AND TIDY AT THE END OF EACH SHIFT.	
V!	IMPACT OF THE PROPOSED WORKS ON THE EXISTING SUBSTRUCTURE	
• FOR MORE DETAILED INFORMATION PLEASE REFER TO THE DESIGNER'S H&S RISK ASSESSMENT REF.: 10033113-ARC-00-XX-ZZ-RP-CE-000001.		

NOTES:

- DO NOT SCALE CONTRACTOR TO CHECK ALL DIMENSIONS AND REPORT ANY OMISSIONS OR ERRORS.
- ALL DIMENSIONS IN MILLIMETRES UNLESS NOTED OTHERWISE. ALL LEVEL IN METERS.
- ORIGINAL TOPOGRAPHIC AND PLATFORM GAUGING SURVEY CARRIED BY PBH SURVEYS IN AUTUMN 2019.
- REFER TO ASSOCIATED DRAWINGS FOR FURTHER DETAILS.
10033113-ARC-00-XX-DR-CE-50001
10033113-ARC-00-XX-DR-CE-50002
10033113-ARC-00-XX-DR-CE-50003
10033113-ARC-00-XX-DR-CE-50004
10033113-ARC-00-XX-DR-CE-50005
10033113-ARC-00-XX-DR-CE-50006
10033113-ARC-00-XX-DR-CE-60001
10033113-ARC-00-XX-DR-CE-60002
10033113-ARC-00-XX-DR-CE-60003
10033113-ARC-00-XX-DR-CE-60004

LEGEND:

	- EXISTING
	- MODIFIED EXISTING
	- DEMOLISHED / REMOVED EXISTING
	- PROPOSED

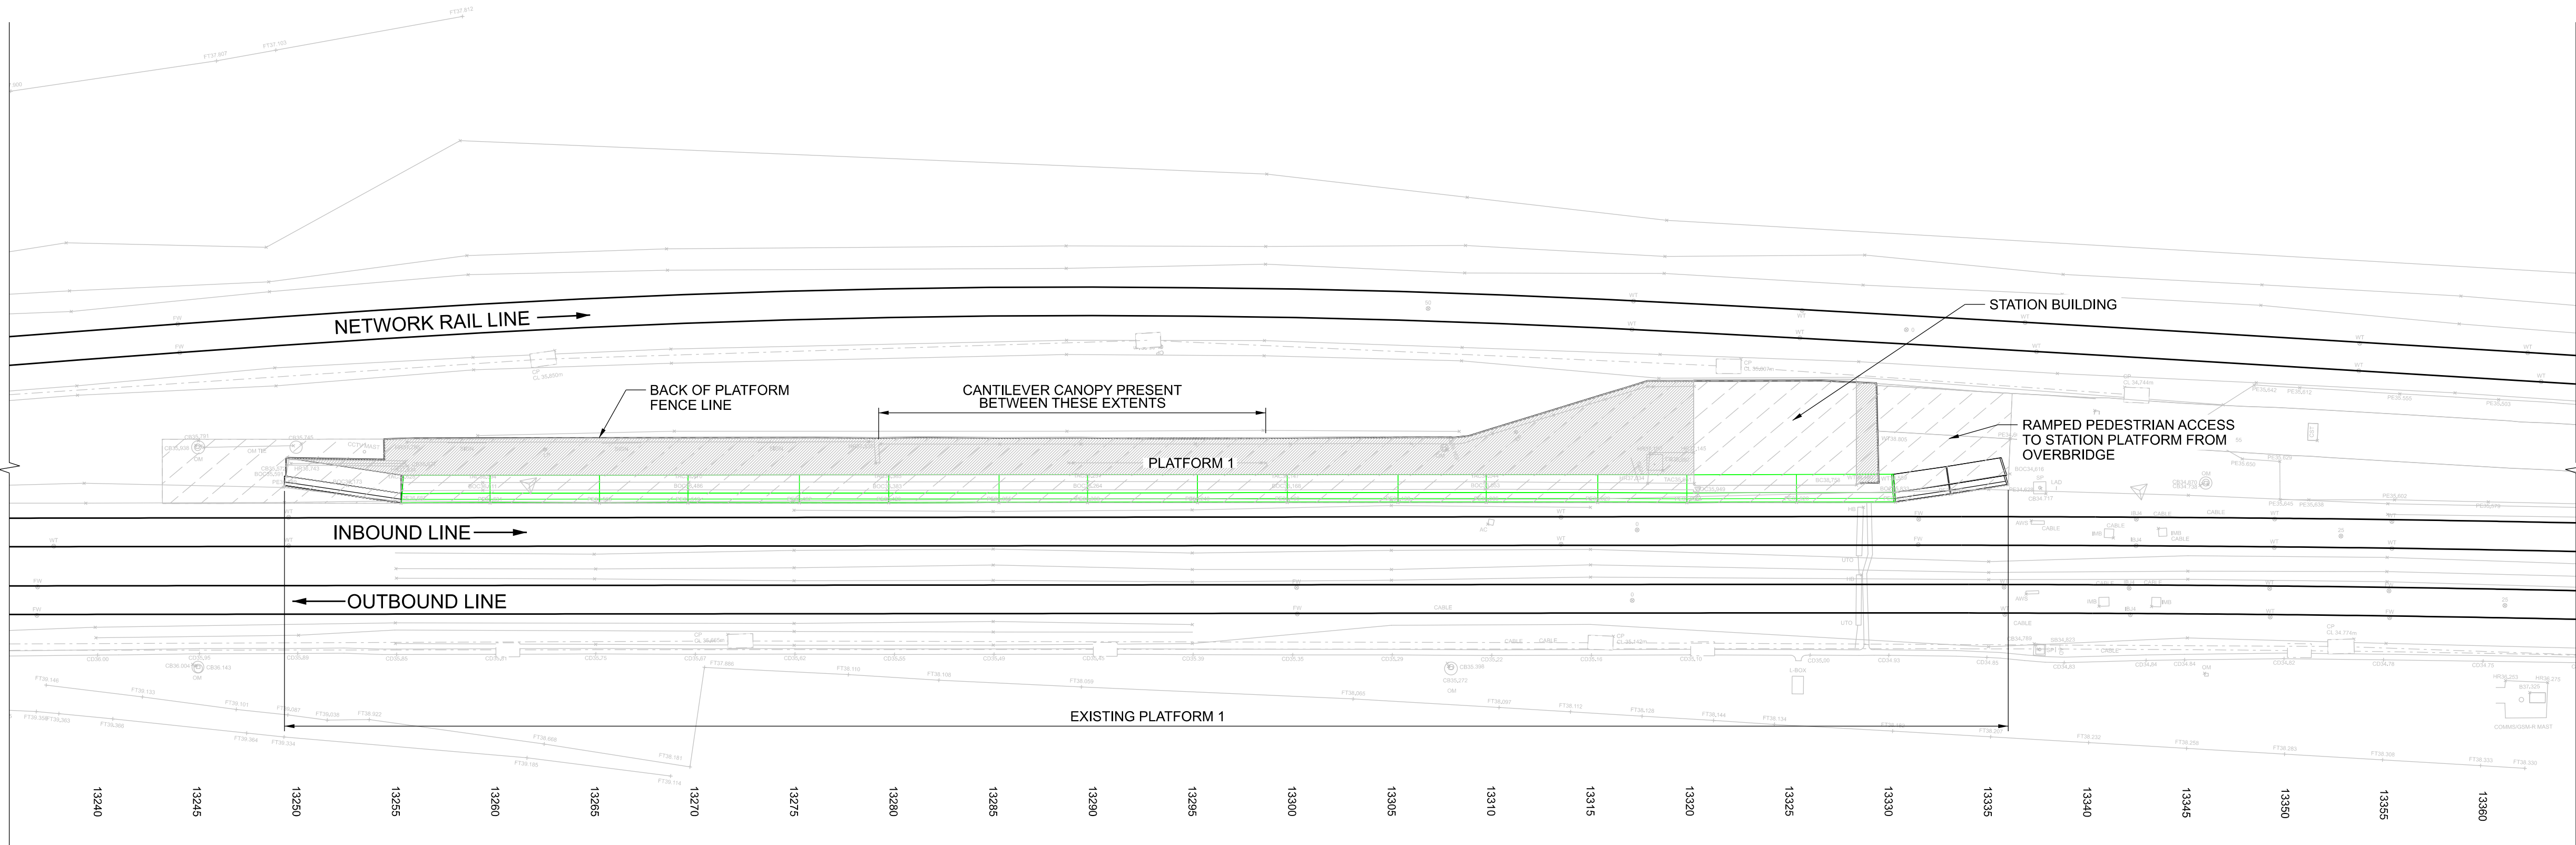

PLAN
1:200

Client

NEXUS

PROJECT:

Nexus Metro Flow



Site

Pelaw to Jarrow

Client

Nexus Rail Headquarters
Gosforth Industrial Estate
Christon Road
Newcastle, NE3 1XD
+44 (0)19120 220 747

www.nexus.org.uk

ARCADIS
Design & Consultancy
for natural and built assets

Registered office:
Arcadis House
34 York Way
London N1 9AB

Coordinating office:
410 Whittle House
The Quadrant Near Birchwood
Warrington, WA3 6FW
Tel: 44 (0)1925 843400

www.arcadis.com

TITLE:
HEBBURN STATION
PLATFORM 1
EXISTING ARRANGEMENT

Designed	G. Gilbert	Signed	27/03/20
Drawn	a.hooper	Signed	27/03/20
Checked	A.Kitching	Signed	27/03/20
Approved	C.Doyle	Signed	27/03/20
Scale:	AS SHOWN	Datum:	---
Original Size:	A1	Grid:	---
ELR:	N/A	Mileage:	N/A
Suitability Code:	S3	Project Number:	10033113

Suitability Description:
Fit for Review and Comment
NOT FOR CONSTRUCTION

Drawing Number:
10033113-ARC-00-XX-DR-CE-50001

Revision:
A01