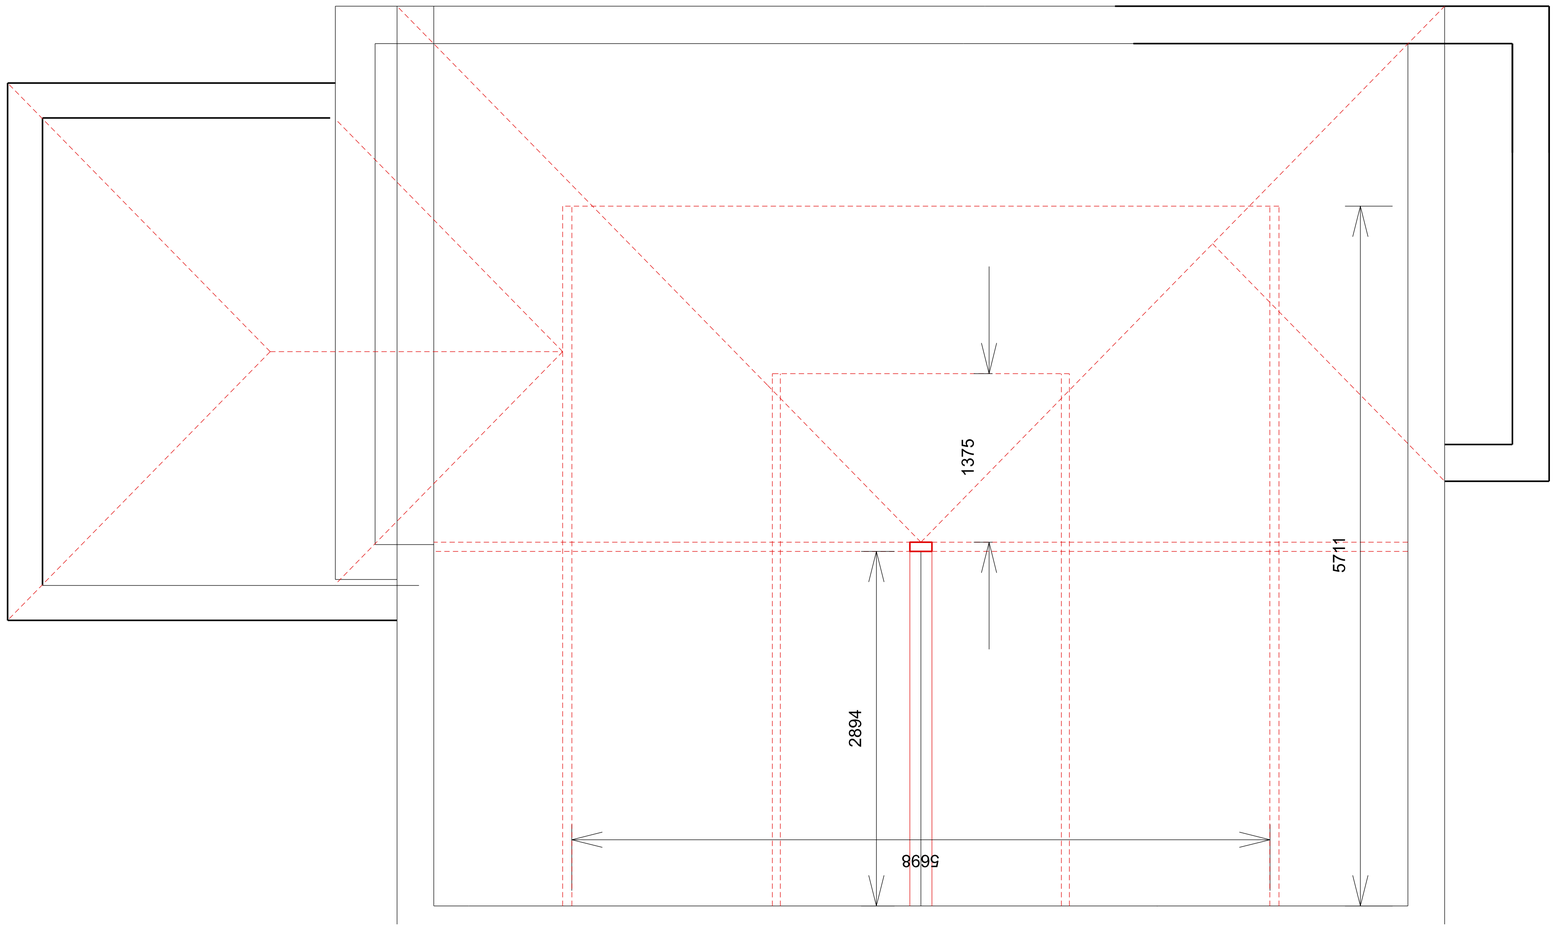


EXISTING ATTIC PLAN

REVISION DATE / DESCRIPTION

PROJECT NAME
PROPOSED LOFT CONVERSION AND REAR SINGLE STOREY EXTENSION AT 8 CENTRAL GARDENS, SOUTH SHIELDS, NE34 6BA

DRAWING TITLE

DATE	DWG NO.
29/06/21	C-04
SCALE: 1:25@A1 1:50@A3	REV