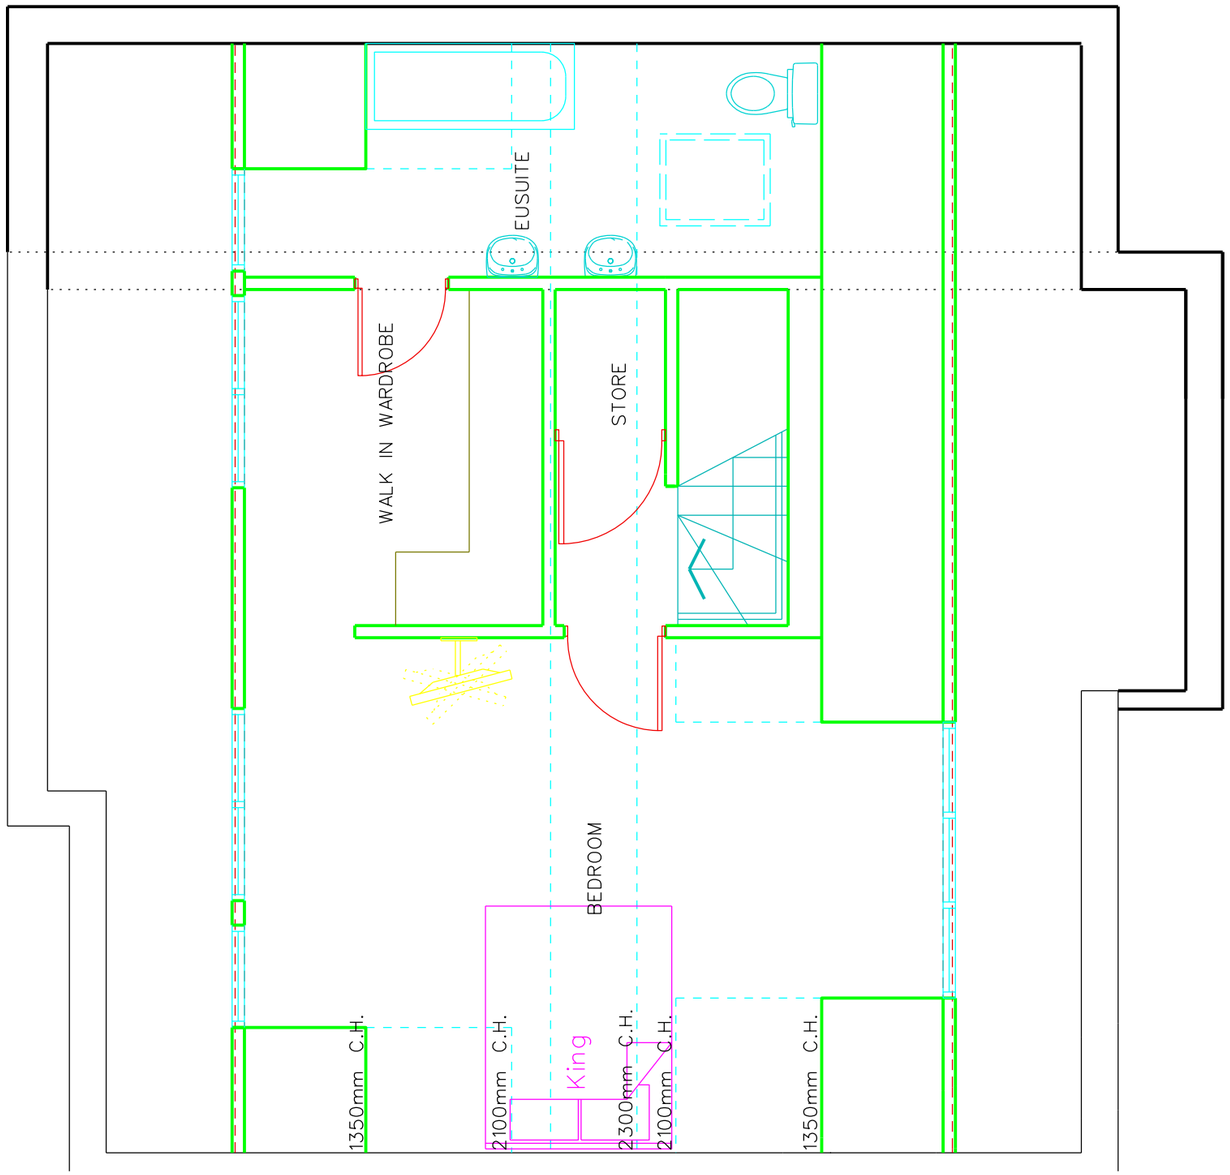


PROPOSED ATTIC PLAN

REVISION DATE / DESCRIPTION

PROJECT NAME
PROPOSED LOFT CONVERSION AND REAR SINGLE STOREY EXTENSION AT 8 CENTRAL GARDENS, SOUTH SHIELDS, NE34 6BA

DRAWING TITLE
PROPOSED ATTIC PLAN

DATE	DWG NO.
29/06/21	C-08
SCALE: 1:250@A1 1:50@A3	REV