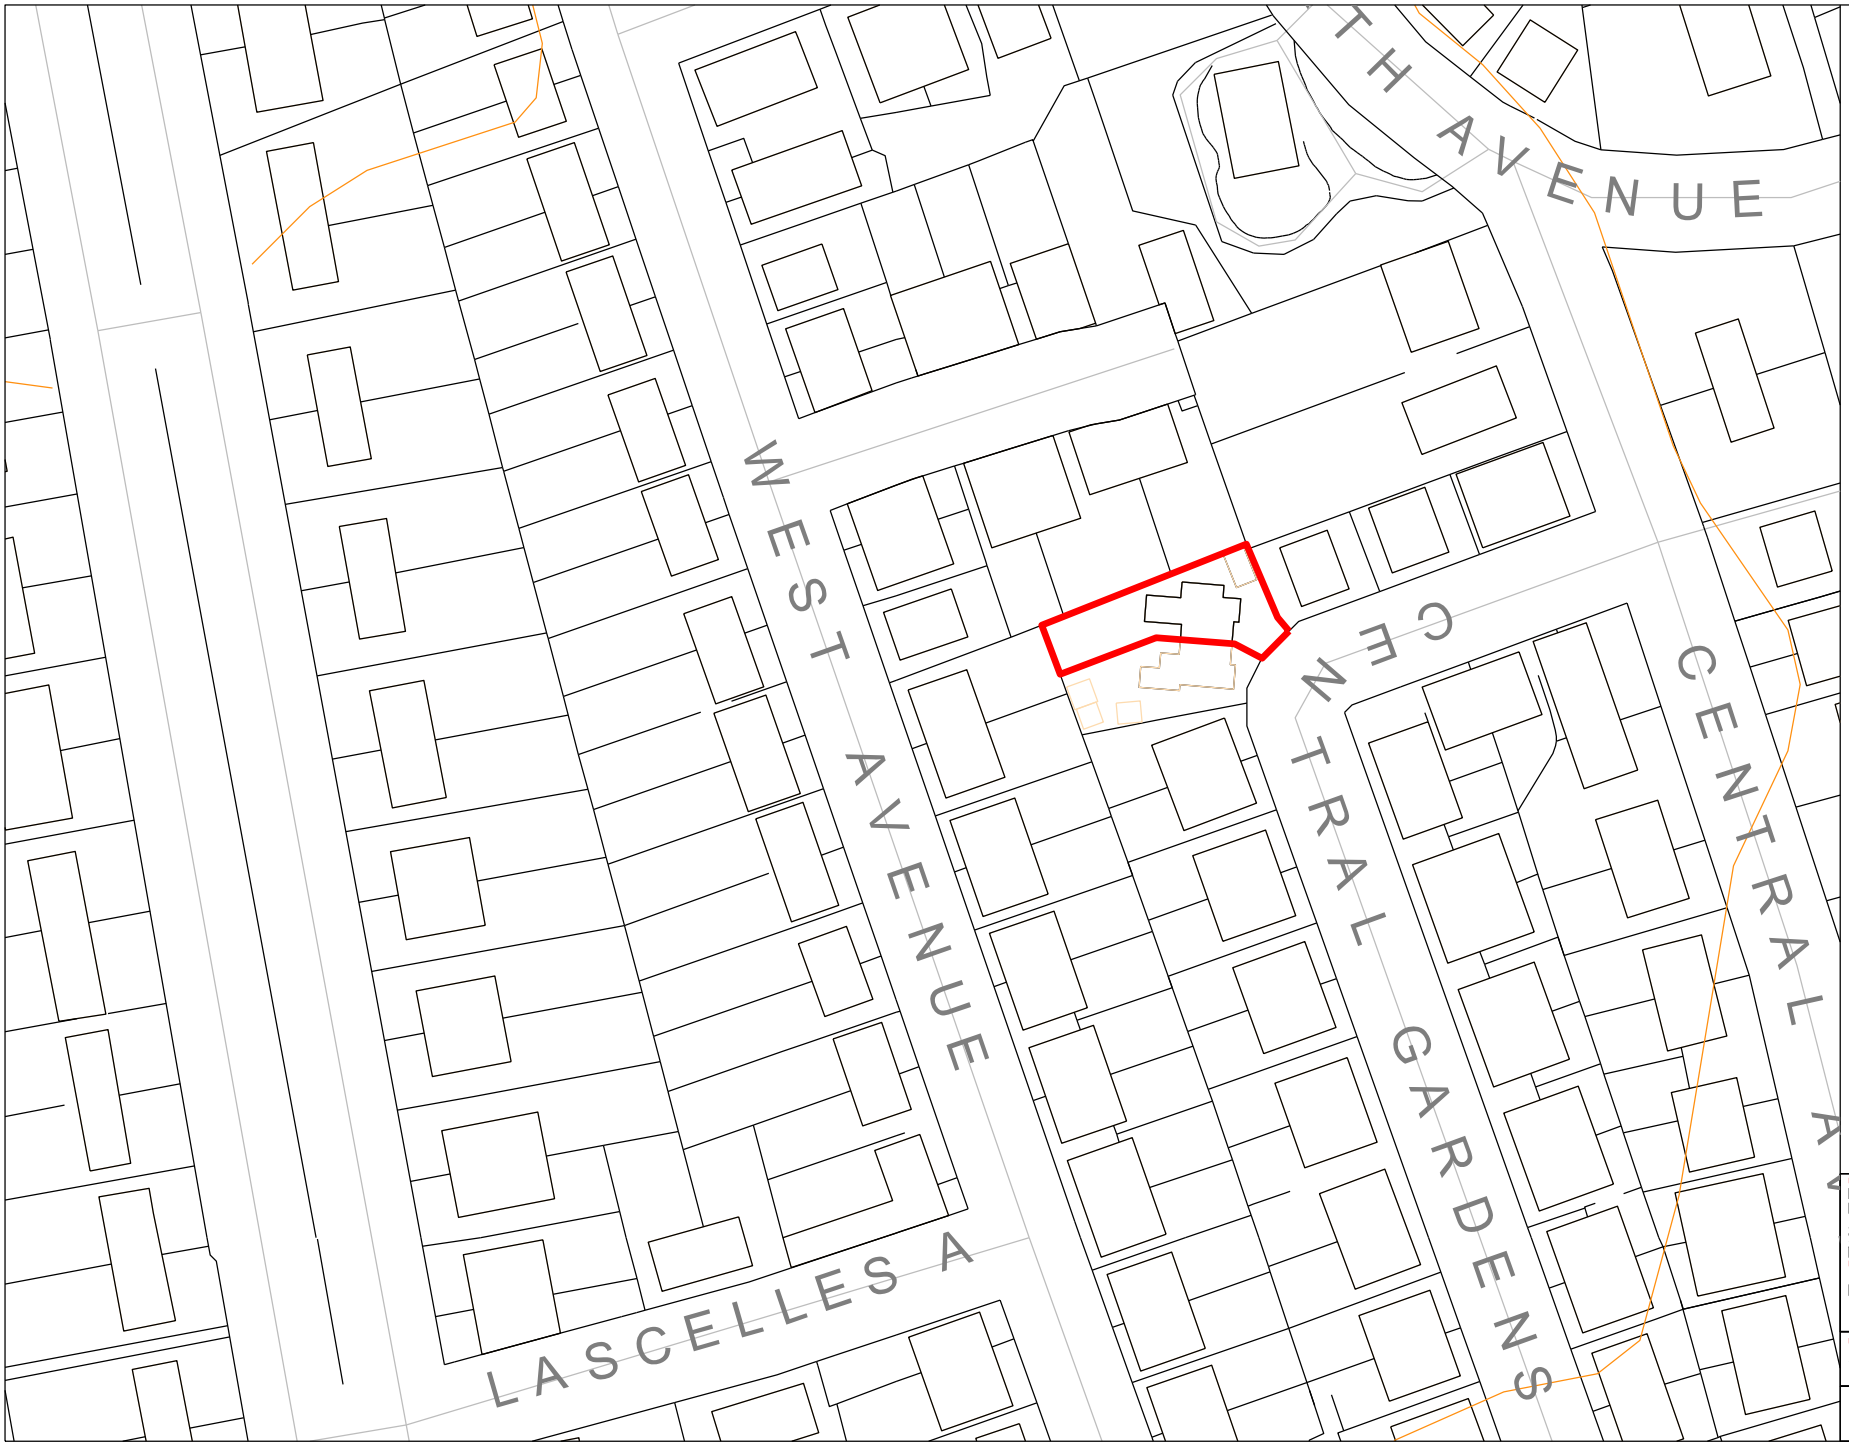


REVISION DATE / DESCRIPTION

PROJECT NAME
PROPOSED LOFT CONVERSION AND REAR SINGLE STOREY EXTENSION AT 8 CENTRAL GARDENS, SOUTH SHIELDS, NE34 6BA

DRAWING TITLE
LOCATION PLAN

DATE	DWG NO.
11/07/21	C-00
SCALE	REV
1:1250@A4	