

EXISTING REAR ELEVATION 1:50

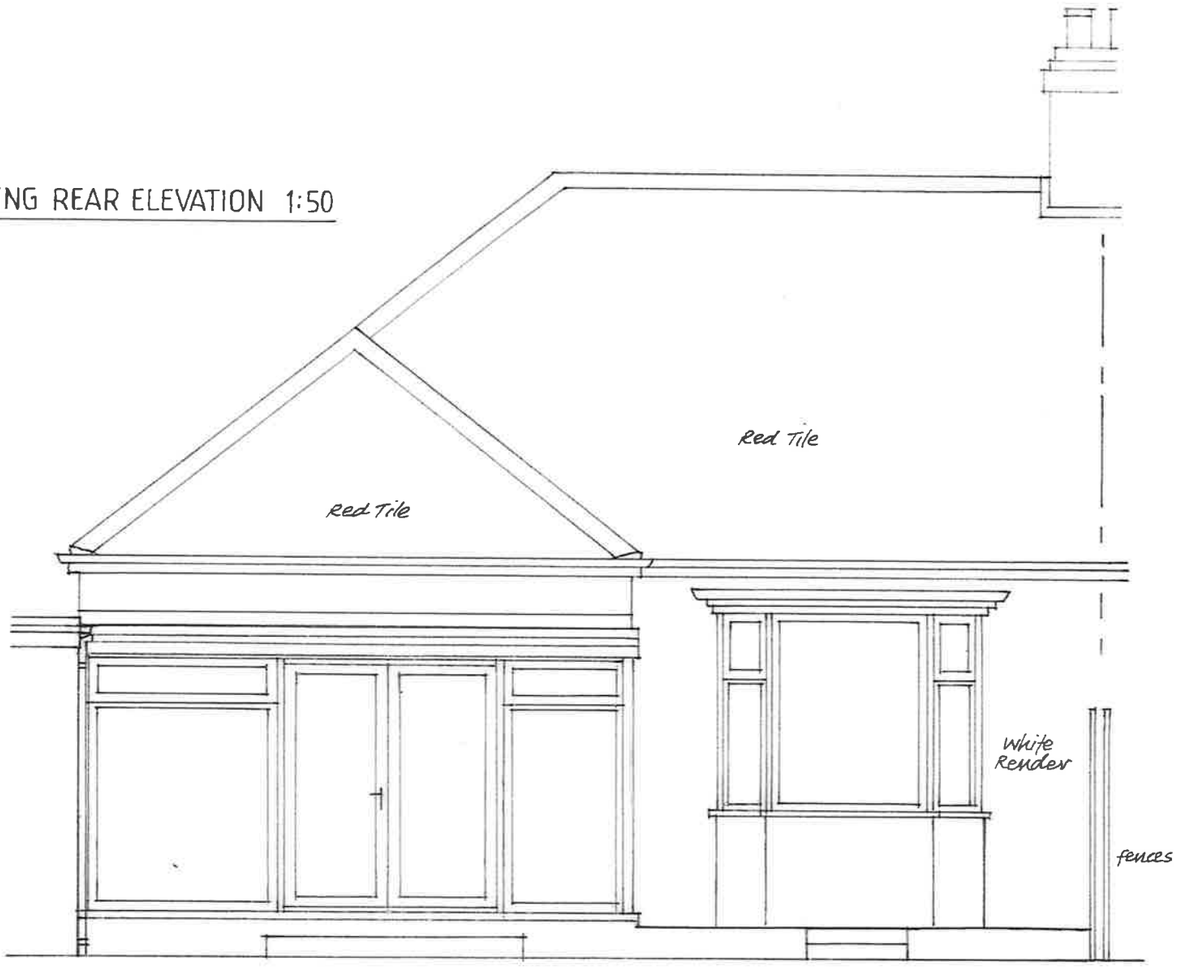

EXISTING SIDE ELEVATION 1:50

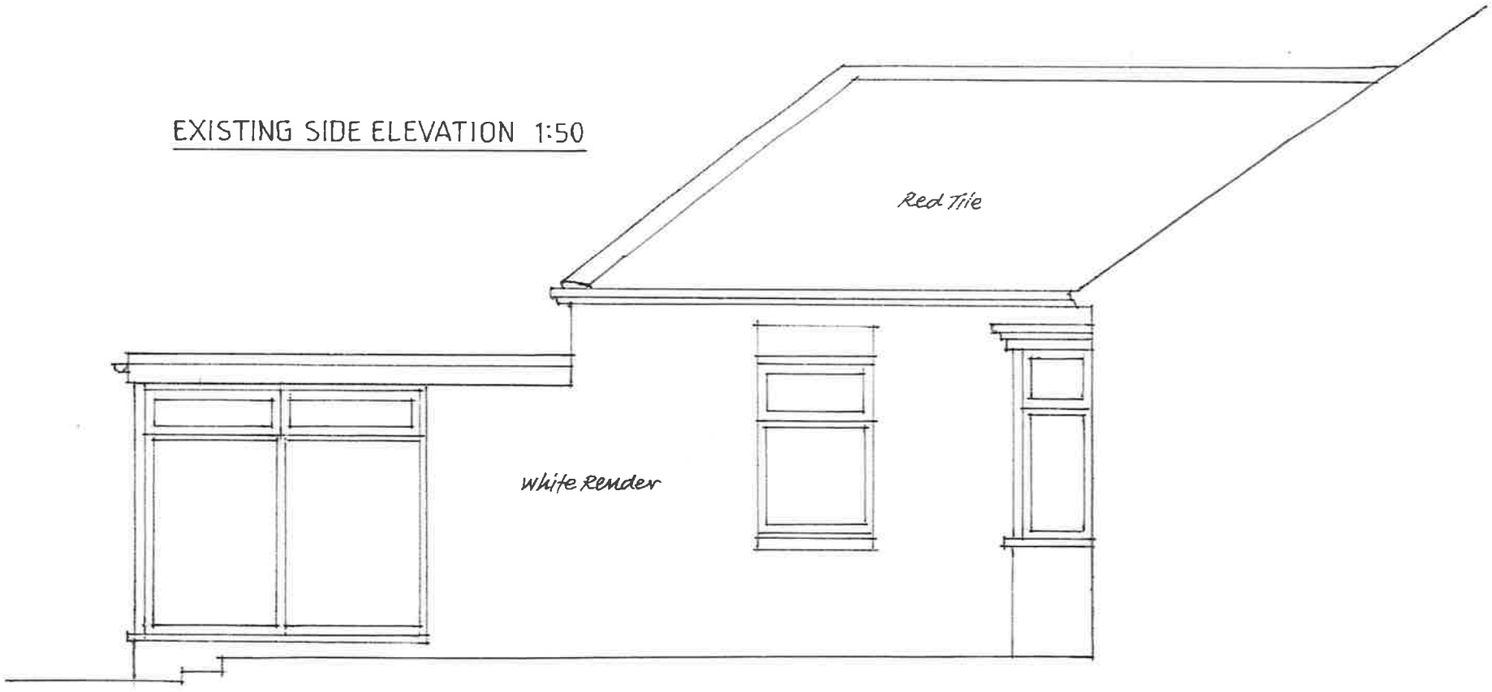

GENERAL:

All final sizes to be checked on site.

All drainage to discharge into the existing systems.

No walls founds or roofing to encroach over the property boundaries.

SOUTH TYNESIDE COUNCIL
14 JUL 2021
PLANNING