
EXISTING SITE/ROOF PLAN 1:200

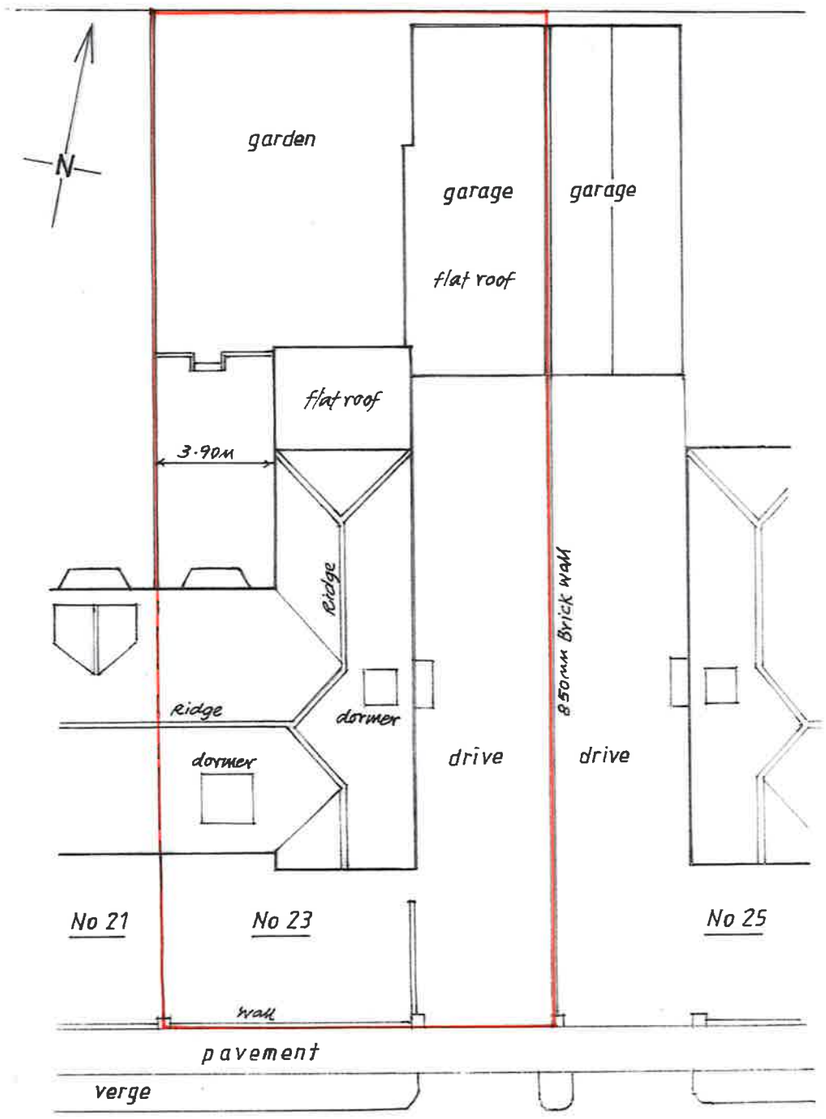


PROPOSED SINGLE-STOREY, REAR EXTENSION TO PROVIDE AN ENLARGED KITCHEN/DINING AREA

SITE: No 23 CLEASIDE AVENUE, SOUTH SHIELDS, TYNE AND WEAR NE34



COLOURS/MATERIALS:
WALLS - White render.
ROOF - Flat, grey felt.
DOORS - White upvc.
ROOF WINDOW - Black alloy.

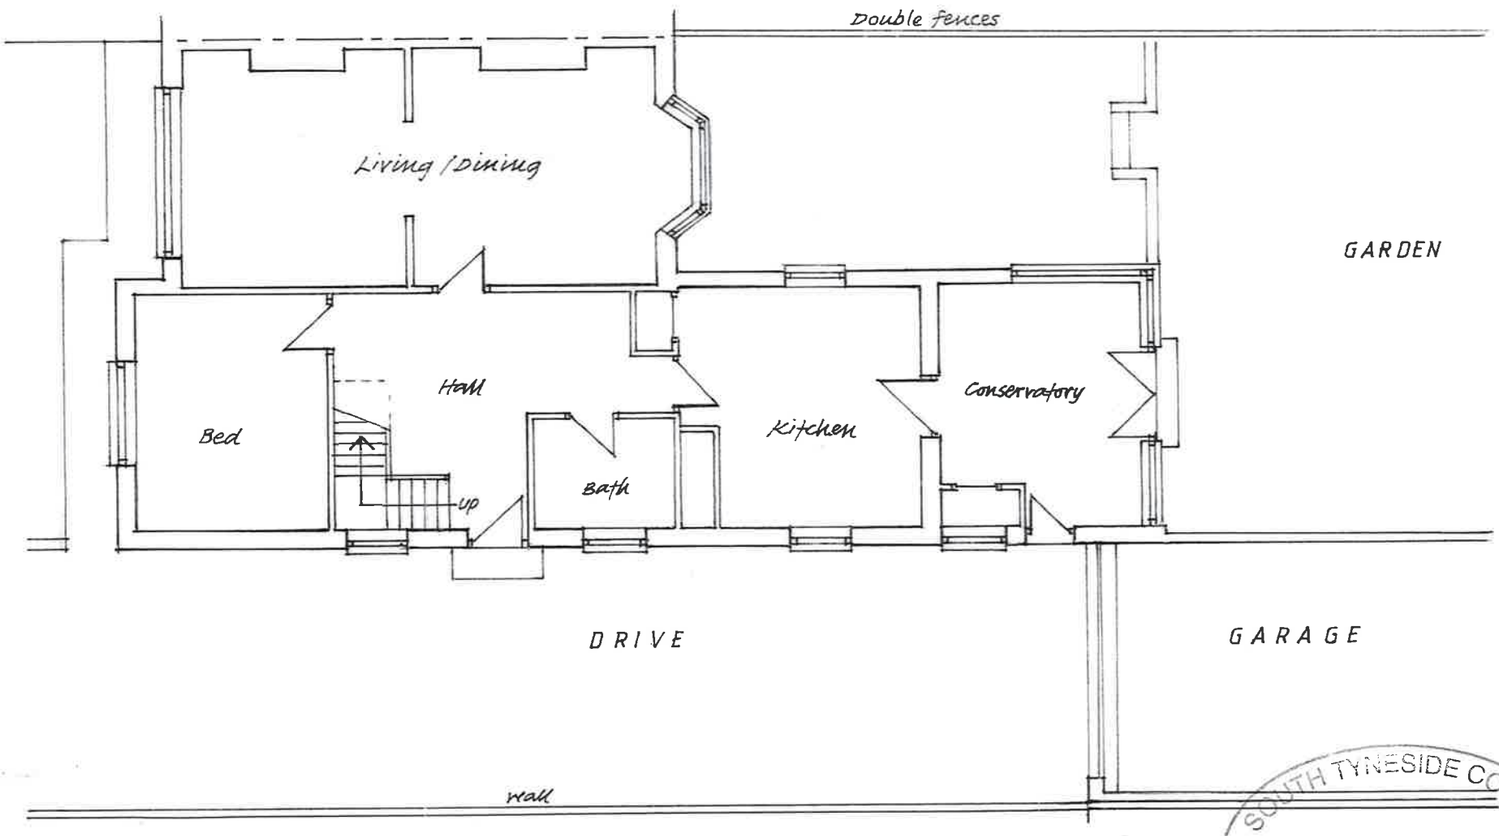

EXISTING GROUND FLOOR 1:100

SOUTH TYNESIDE COUNCIL
14 JUL 2021
PLANNING