
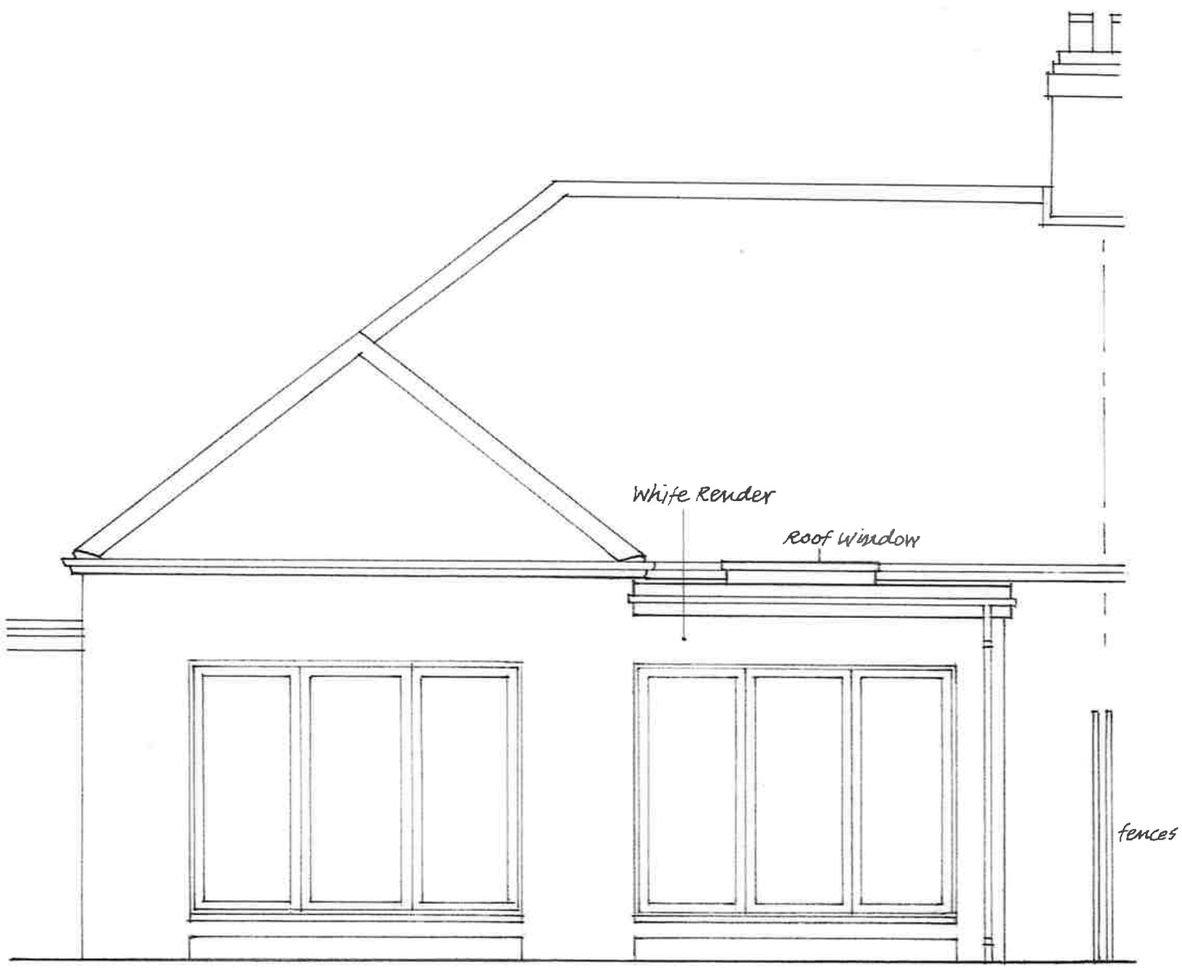


PROPOSED REAR ELEVATION 1:50

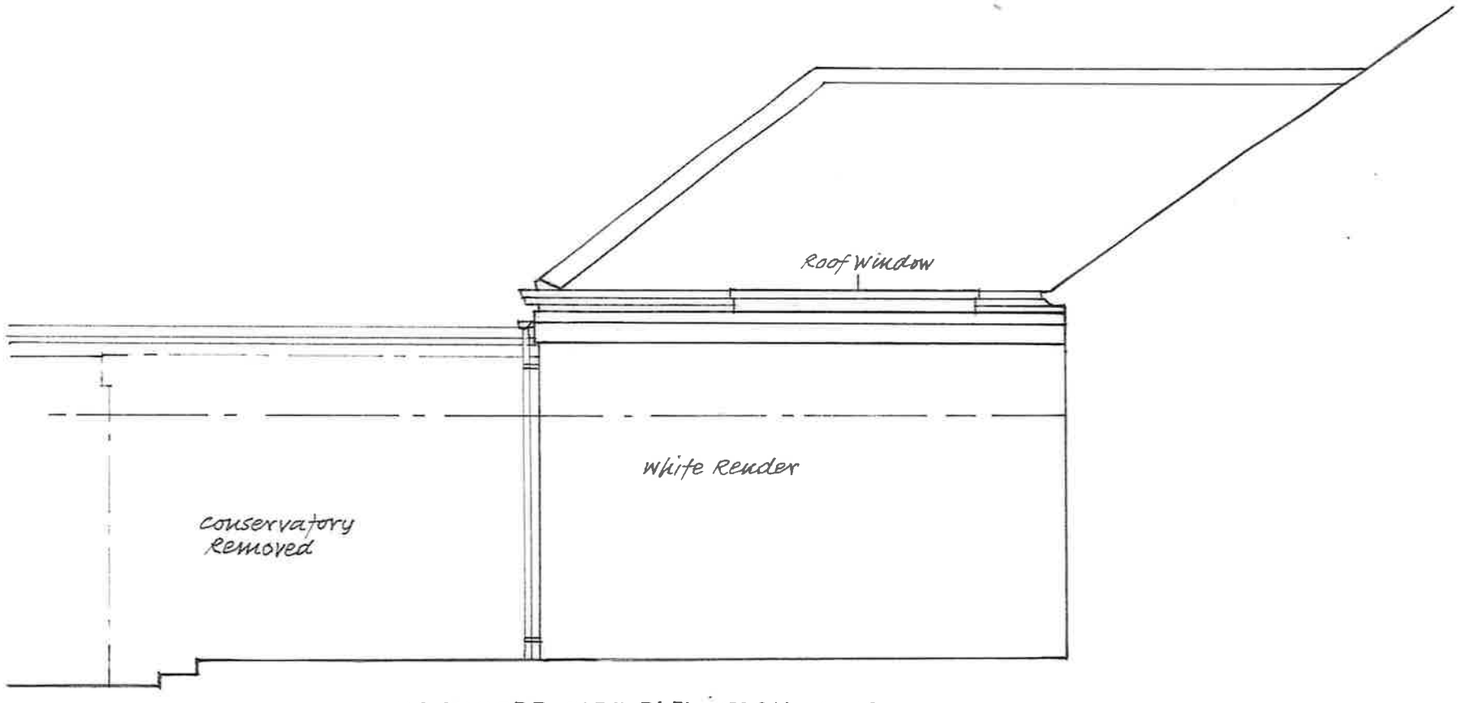

PROPOSED SIDE ELEVATION 1:50

SOUTH TYNESIDE COUNCIL
14 JUL 2021
PLANNING