
PROPOSED GROUND FLOOR 1:50

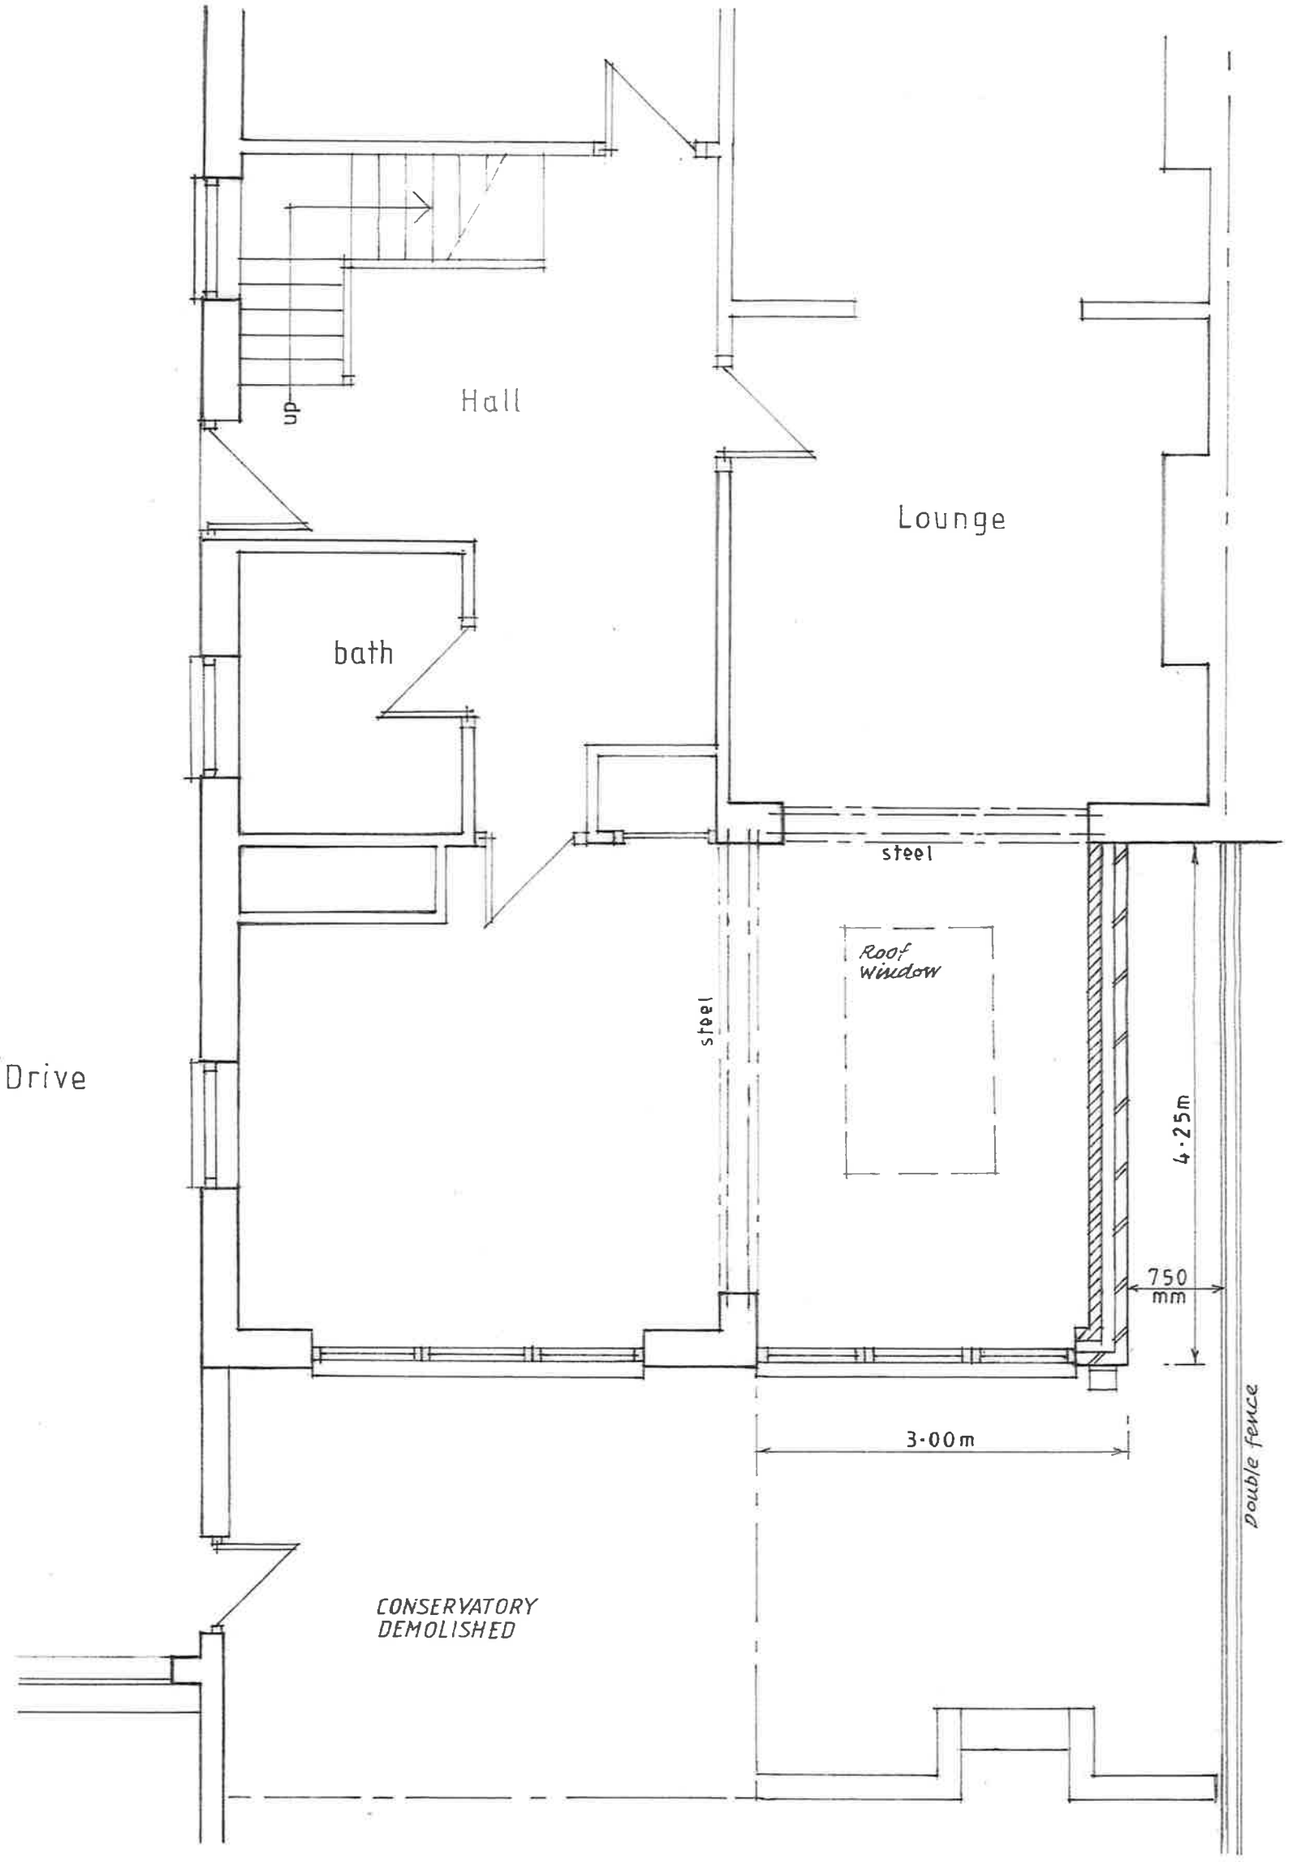

SOUTH TYNESIDE COUNCIL
14 JUL 2021
PLANNING