

Proposed Site Sections


South Tyneside and Sunderland NHS Foundation Trust IDC

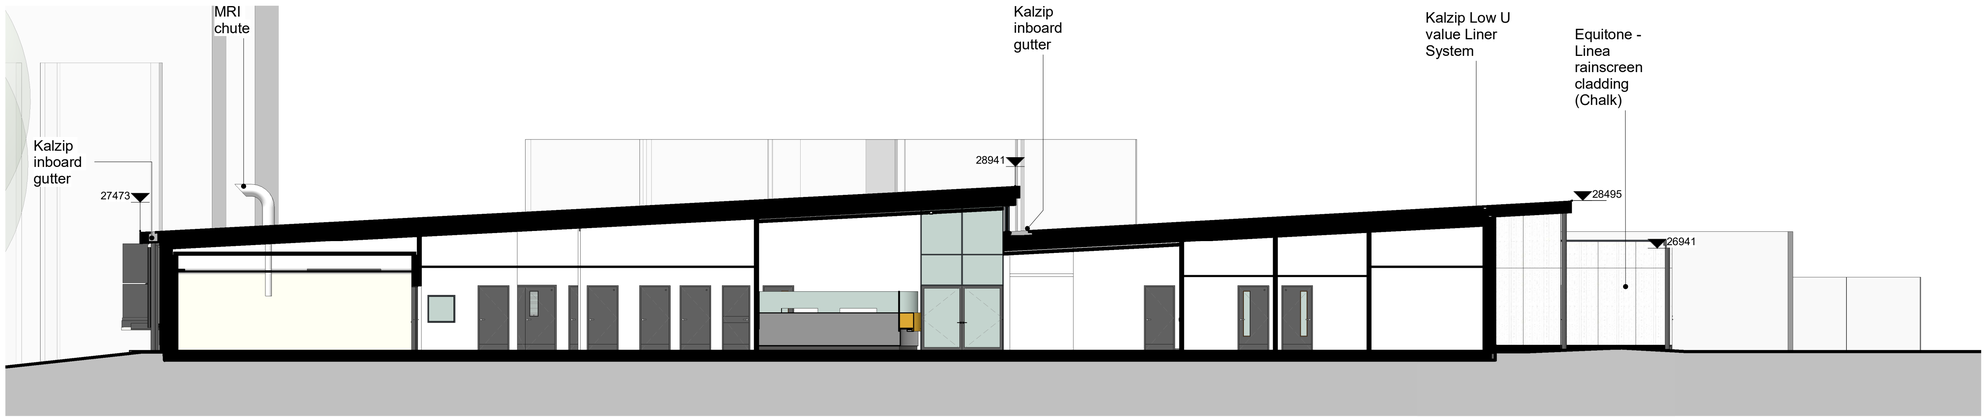

Proposed Section A
1 : 100

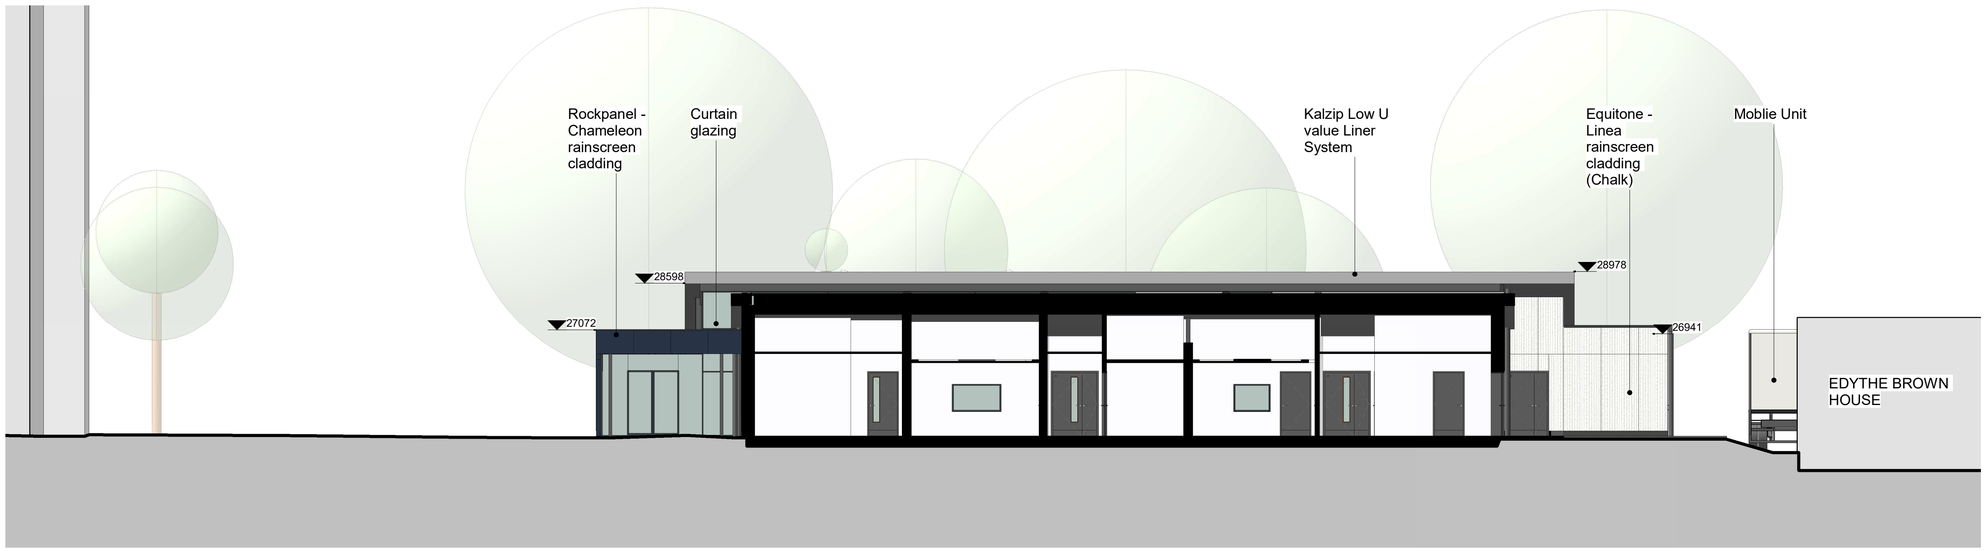

Proposed Section B
1 : 100

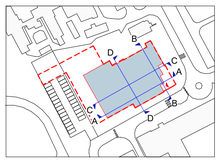

Revision Schedule

*	First Issue	11/06/21
P1	Issued for planning	26/07/21

DO NOT SCALE OFF DRAWINGS
REPORT ALL DISCREPANCIES
CHECK ALL DIMENSIONS ON SITE

0 5 10 m

© Copyright Murphy Philipps 2021
Prepared using Revit 2020

1:100 (@ A1)

PLANNING

Proposed Site Sections
at
South Tyneside and Sunderland NHS Foundation Trust IDC

for
Alliance Medical

AIC - MPA - ZZ - XX - DR - A - 05130
REV:P1 -26/07/21
Scale: As indicated @ A1

MPA project number.: 3298

MURPHYPHILIPPS
16 Wenlock Road
London, N1 7TA
Tel: 020 7490 8008
Fax: 020 7490 8778